FLOOR PLANS
All Buildings
B.C.C. 7/21/72

ARCHIVES Buildings

ADMINISTRATION

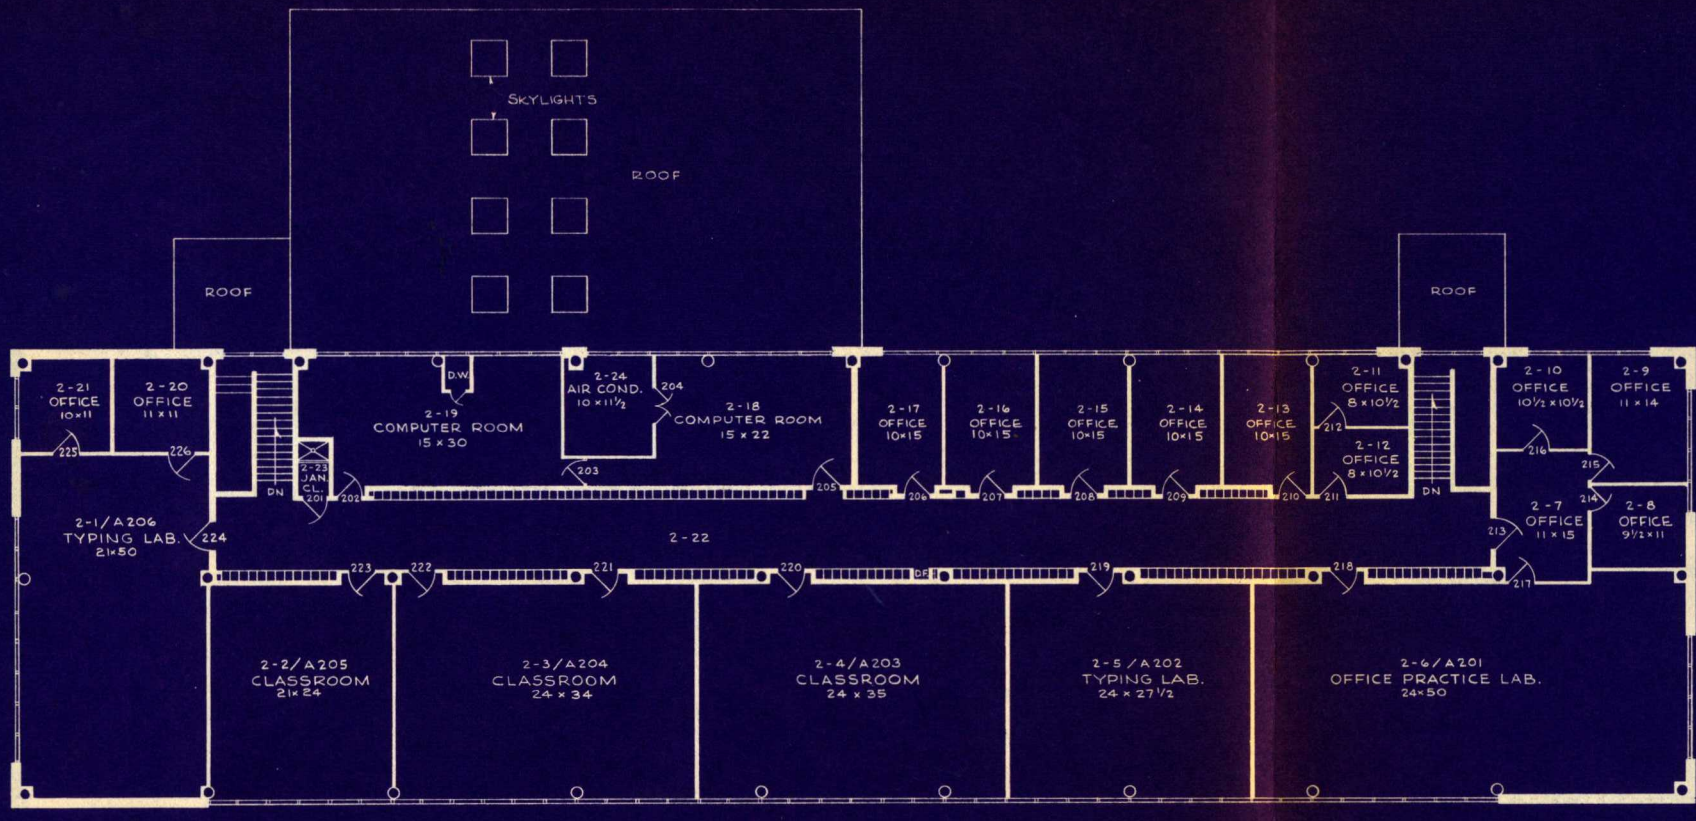
SKYLIGHTS
ROOF
ROOF
ROOF
2-21 OFFICE 10×11
2-20 OFFICE 11×11
2-19 COMPUTER ROOM 15×30
D.W.
2-24 AIR COND. 10×11½
2-18 COMPUTER ROOM 15×22
2-17 OFFICE 10×15
2-16 OFFICE 10×15
2-15 OFFICE 10×15
2-14 OFFICE 10×15
2-13 OFFICE 10×15
2-11 OFFICE 8×10½
2-12 OFFICE 8×10½
2-10 OFFICE 10½×10½
2-9 OFFICE 11×14
2-23 JAN. CL.
2-1/A206 TYPING LAB. 21×50
2-22
2-7 OFFICE 11×15
2-8 OFFICE 9½×11
DN
DF
2-2/A205 CLASSROOM 21×24
2-3/A204 CLASSROOM 24×34
2-4/A203 CLASSROOM 24×35
2-5/A202 TYPING LAB. 24×27½
2-6/A201 OFFICE PRACTICE LAB. 24×50

2ND FLOOR

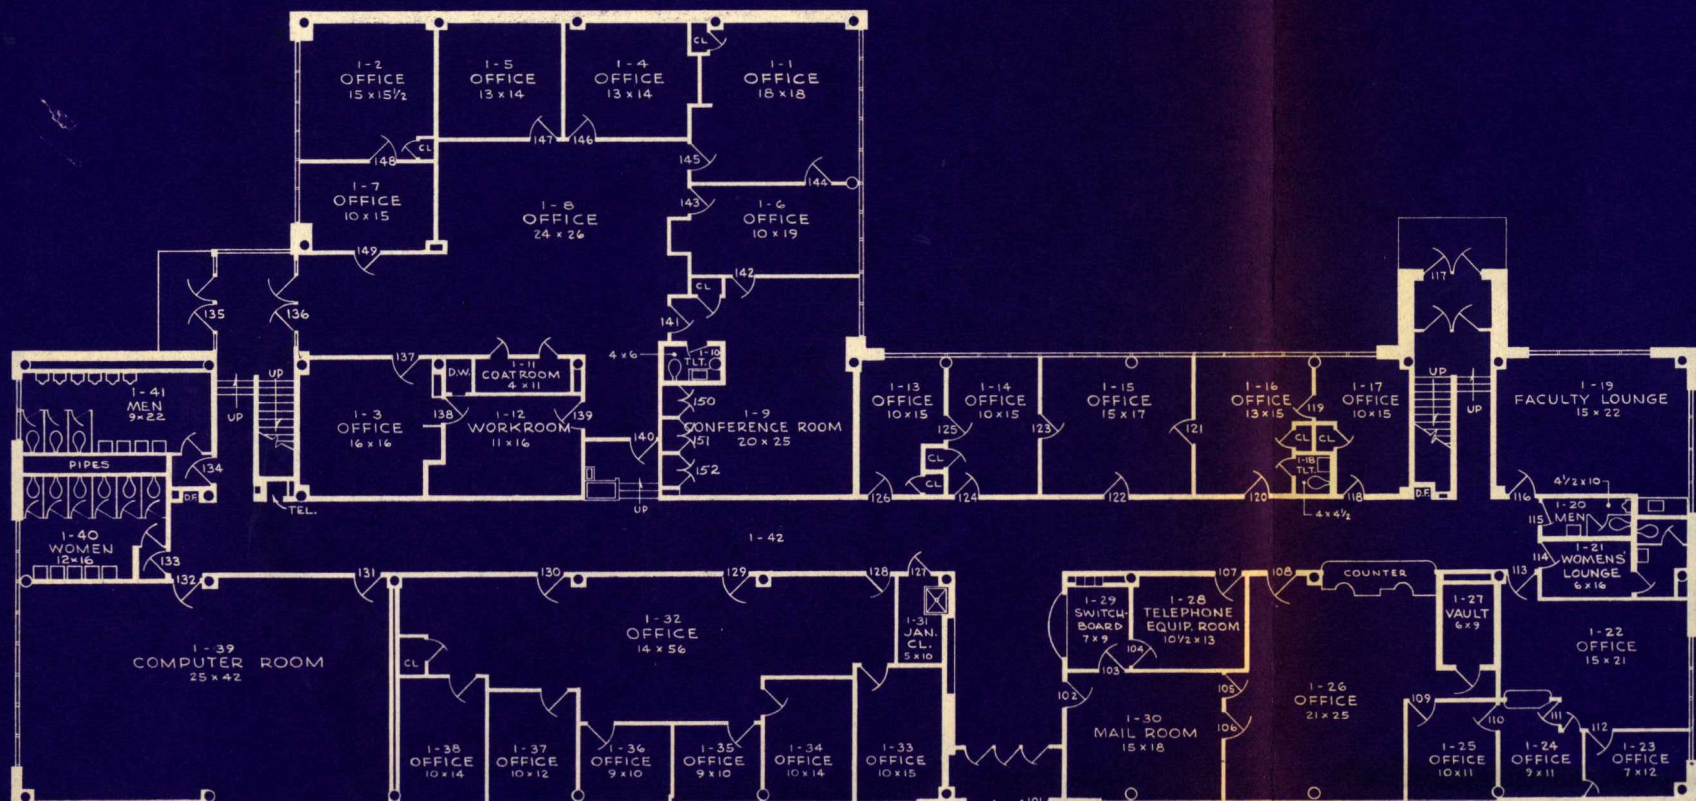
1-2 OFFICE 15×15½
1-5 OFFICE 13×14
1-4 OFFICE 13×14
1-1 OFFICE 18×18
1-7 OFFICE 10×15
1-8 OFFICE 24×26
1-6 OFFICE 10×19
CL
1-41 MEN 9×22
PIPES
1-40 WOMEN 12×16
1-3 OFFICE 16×16
1-11 COAT ROOM 4×11
1-12 WORKROOM 11×16
1-10 TLT.
1-9 CONFERENCE ROOM 20×25
UP
TEL.
1-13 OFFICE 10×15
1-14 OFFICE 10×15
1-15 OFFICE 15×17
1-16 OFFICE 13×15
1-17 OFFICE 10×15
1-18 TLT.
1-19 FACULTY LOUNGE 15×22
1-20 MEN
1-21 WOMENS LOUNGE 6×16
1-22 OFFICE 15×21
1-42
1-39 COMPUTER ROOM 25×42
1-32 OFFICE 14×56
1-31 JAN. CL. 5×10
1-38 OFFICE 10×14
1-37 OFFICE 10×12
1-36 OFFICE 9×10
1-35 OFFICE 9×10
1-34 OFFICE 10×14
1-33 OFFICE 10×15
1-29 SWITCH-BOARD 7×9
1-28 TELEPHONE EQUIP. ROOM 10½×13
COUNTER
1-27 VAULT 6×9
1-30 MAIL ROOM 15×18
1-26 OFFICE 21×25
1-25 OFFICE 10×11
1-24 OFFICE 9×11
1-23 OFFICE 7×12

BUSINESS BUILDING

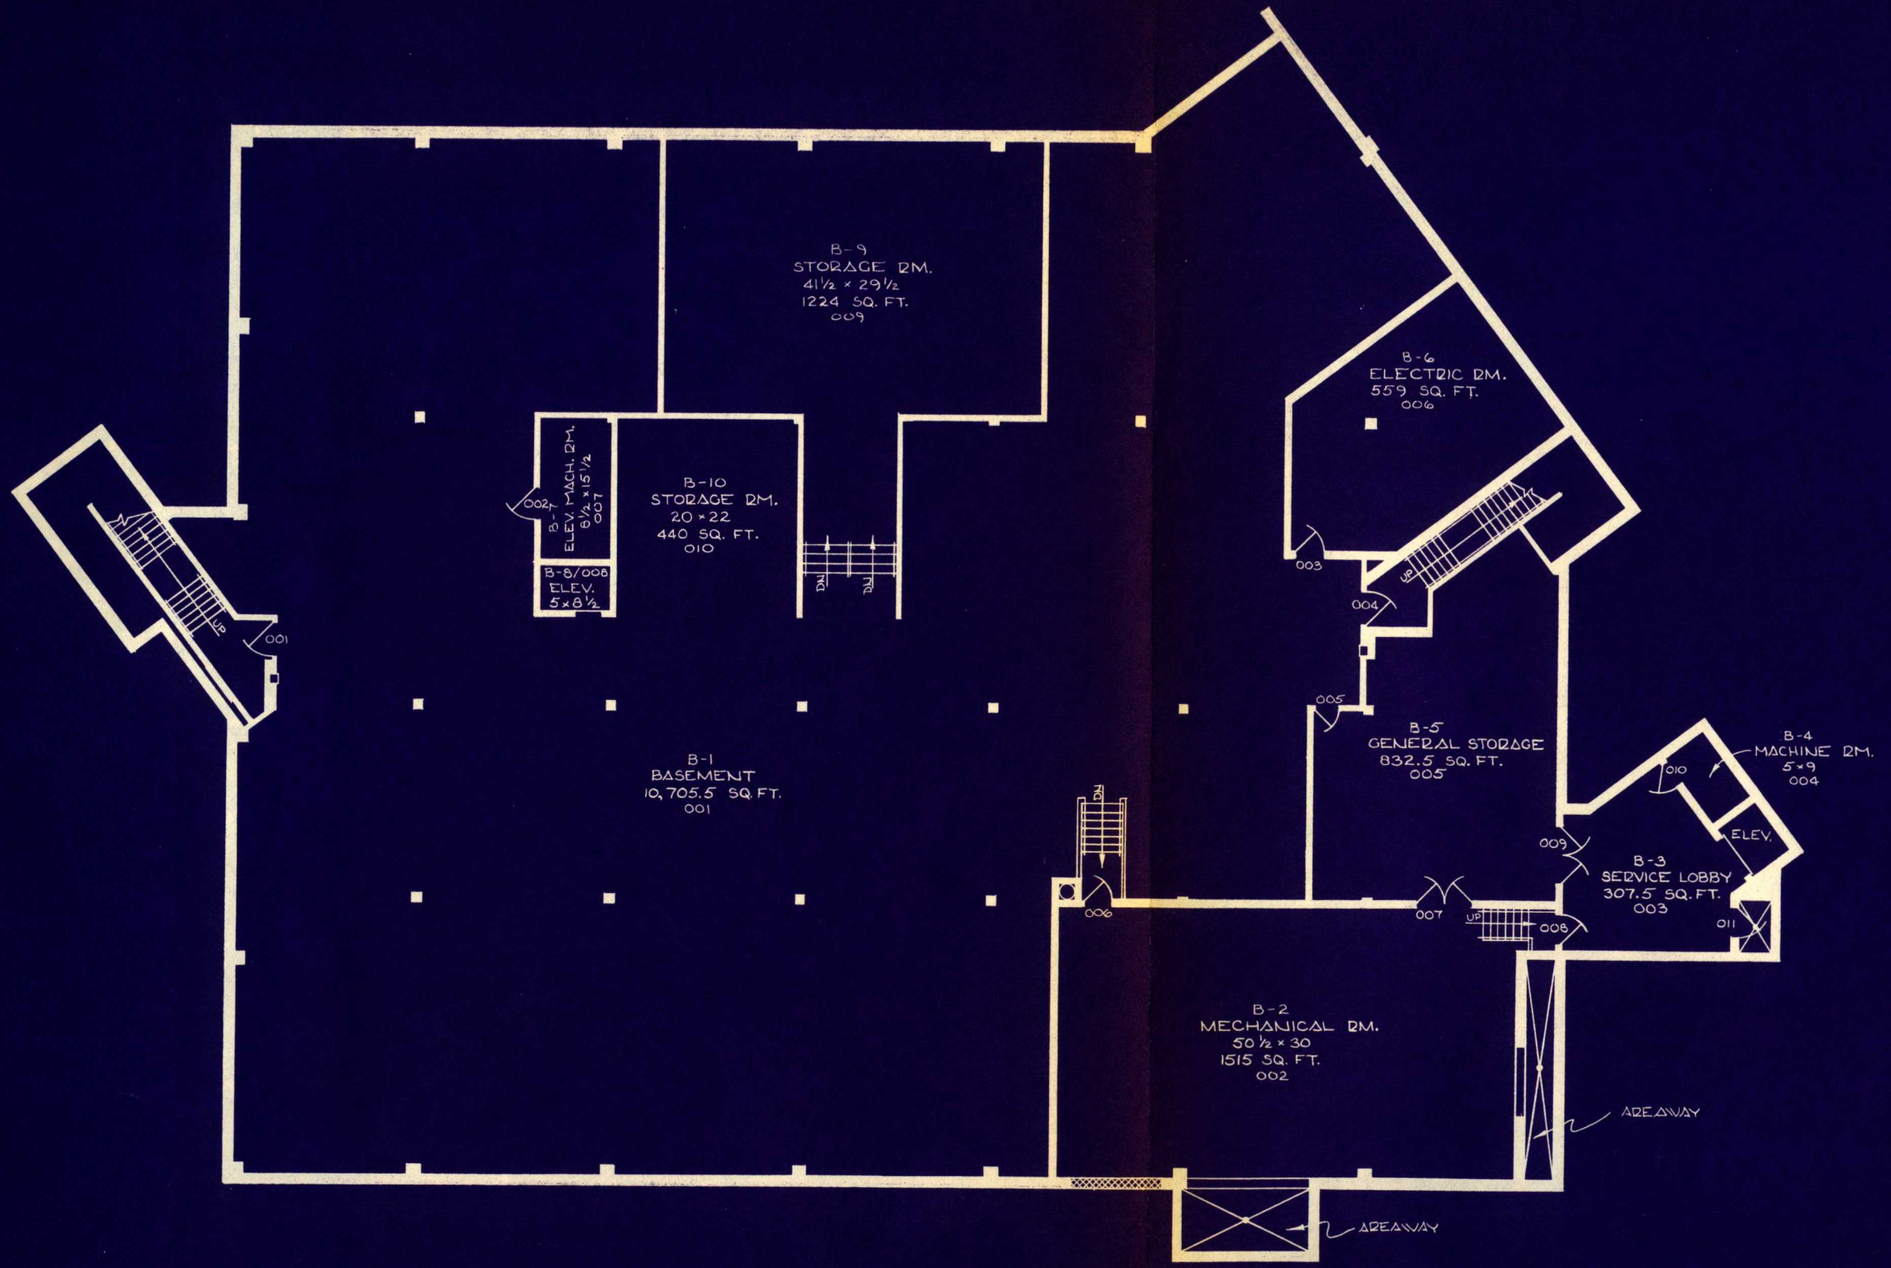

BASEMENT

BUSINESS BUILDING

SCALE IN FEET

0 5 10 20 30 40 50

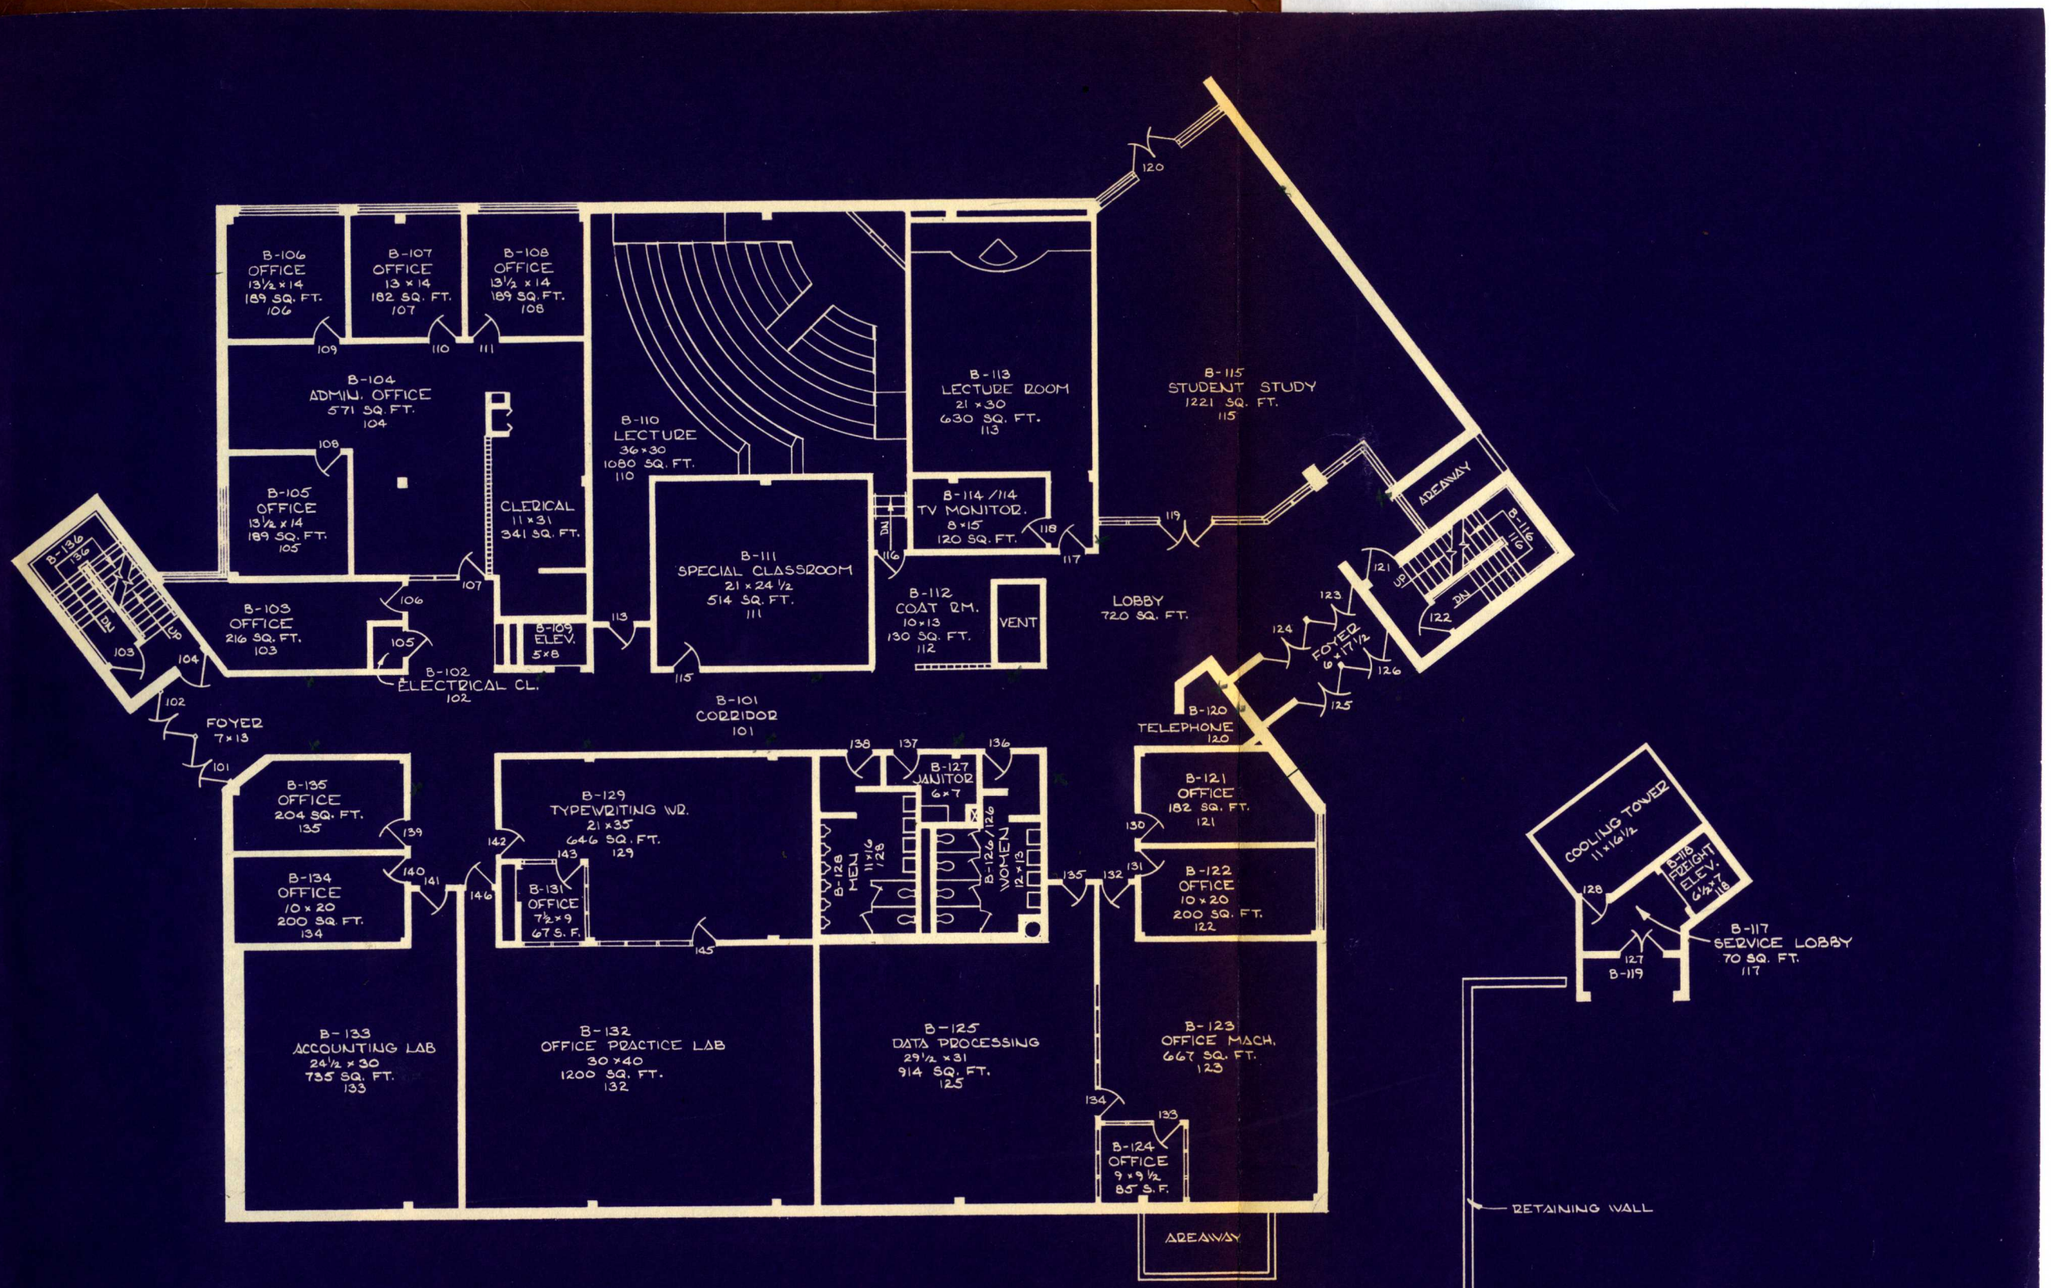

FIRST FLOOR

BUSINESS BUILDING

SCALE IN FEET

0 5 10 20 30 40 50

SECOND FLOOR

BUSINESS BUILDING

SCALE IN FEET

0 5 10 20 30 40 50

ELECTRICAL BUILDING

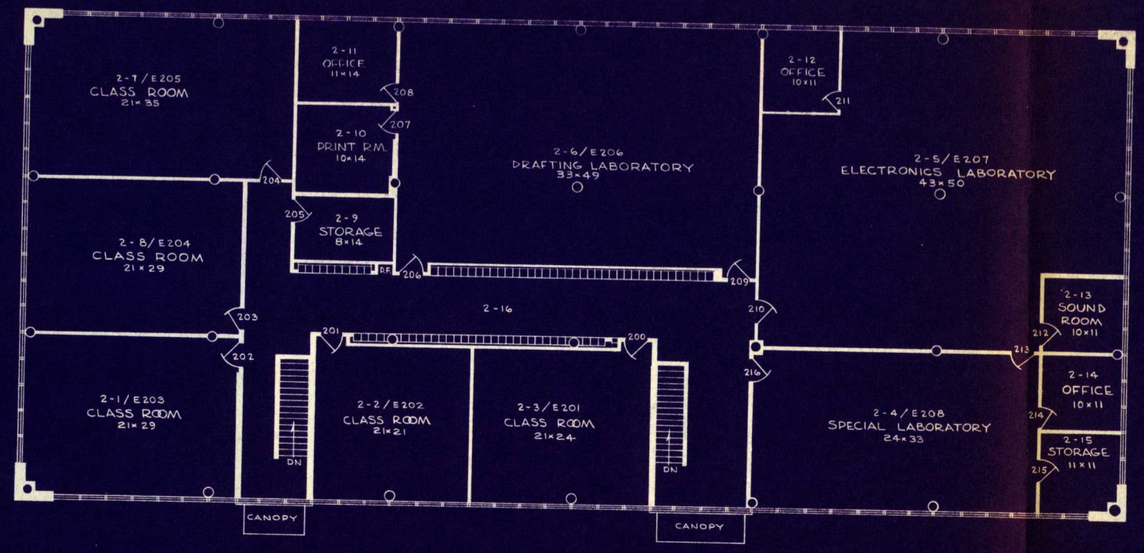

2ND FLOOR

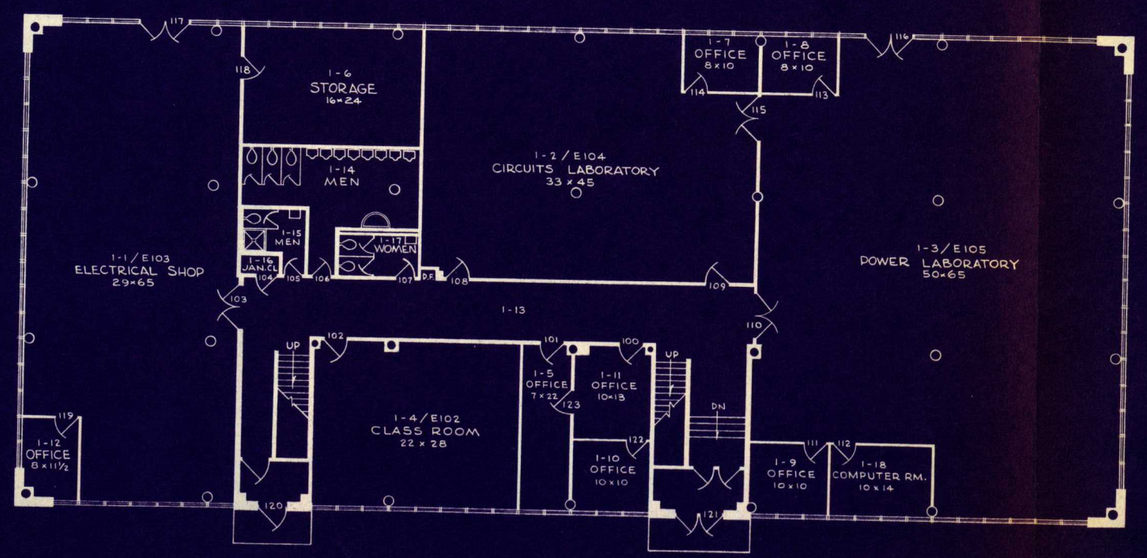

1ST FLOOR

NOTES: 1- BAY SIZE 24½×21 FEET
2- WINDOW MODULE 3½ FEET

ELECTRICAL BUILDING

SCALE IN FEET

0 5 10 20 30 40 50

LIBRARY

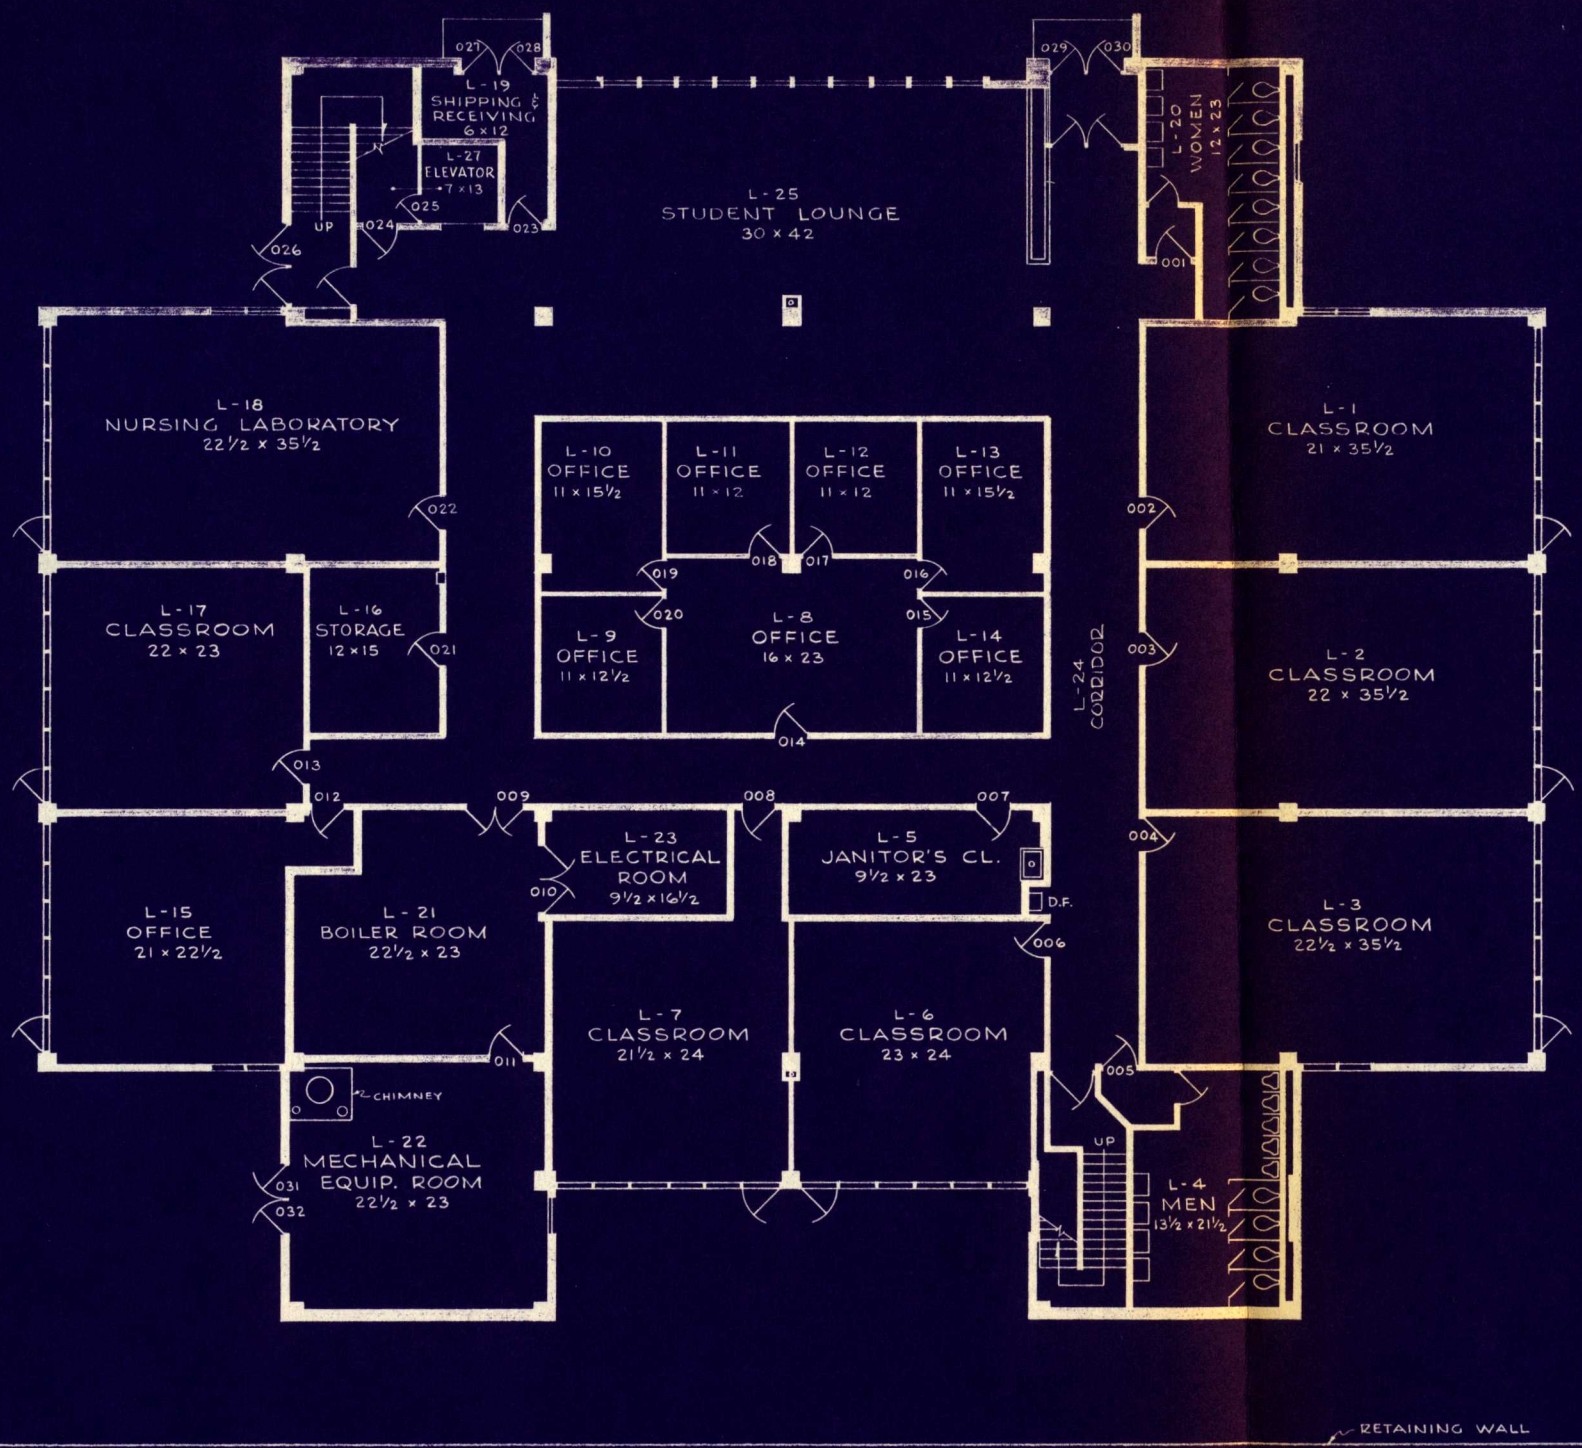

GROUND FLOOR

LIBRARY

SCALE IN FEET

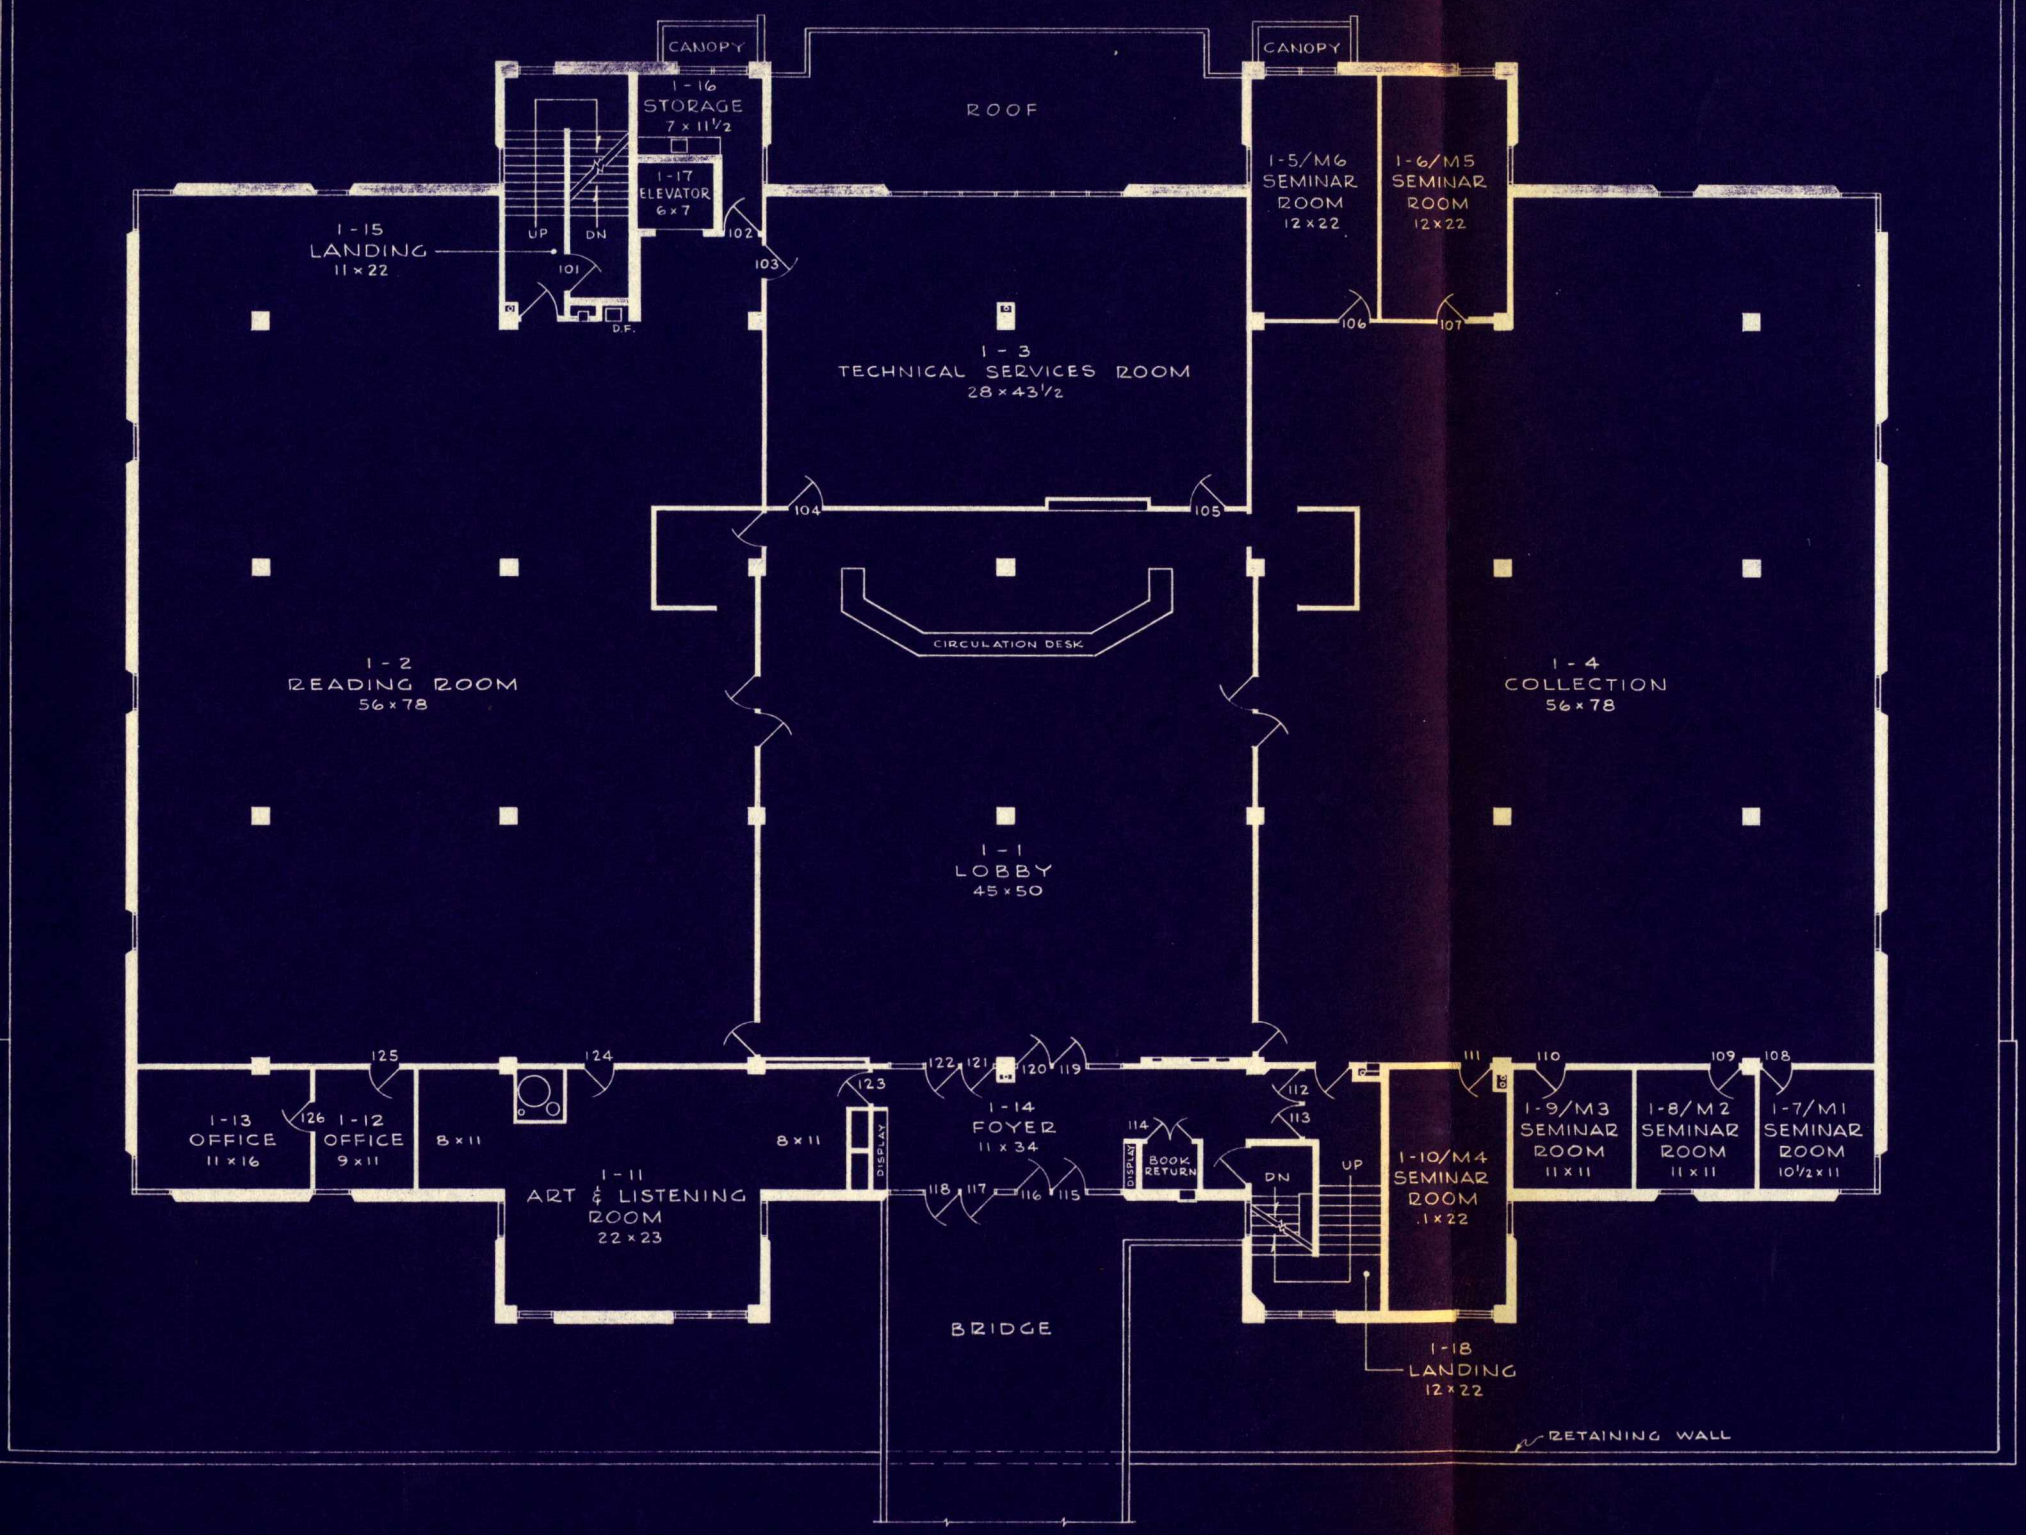

MAIN FLOOR

LIBRARY

SCALE IN FEET

0 5 10 20 30 40 50

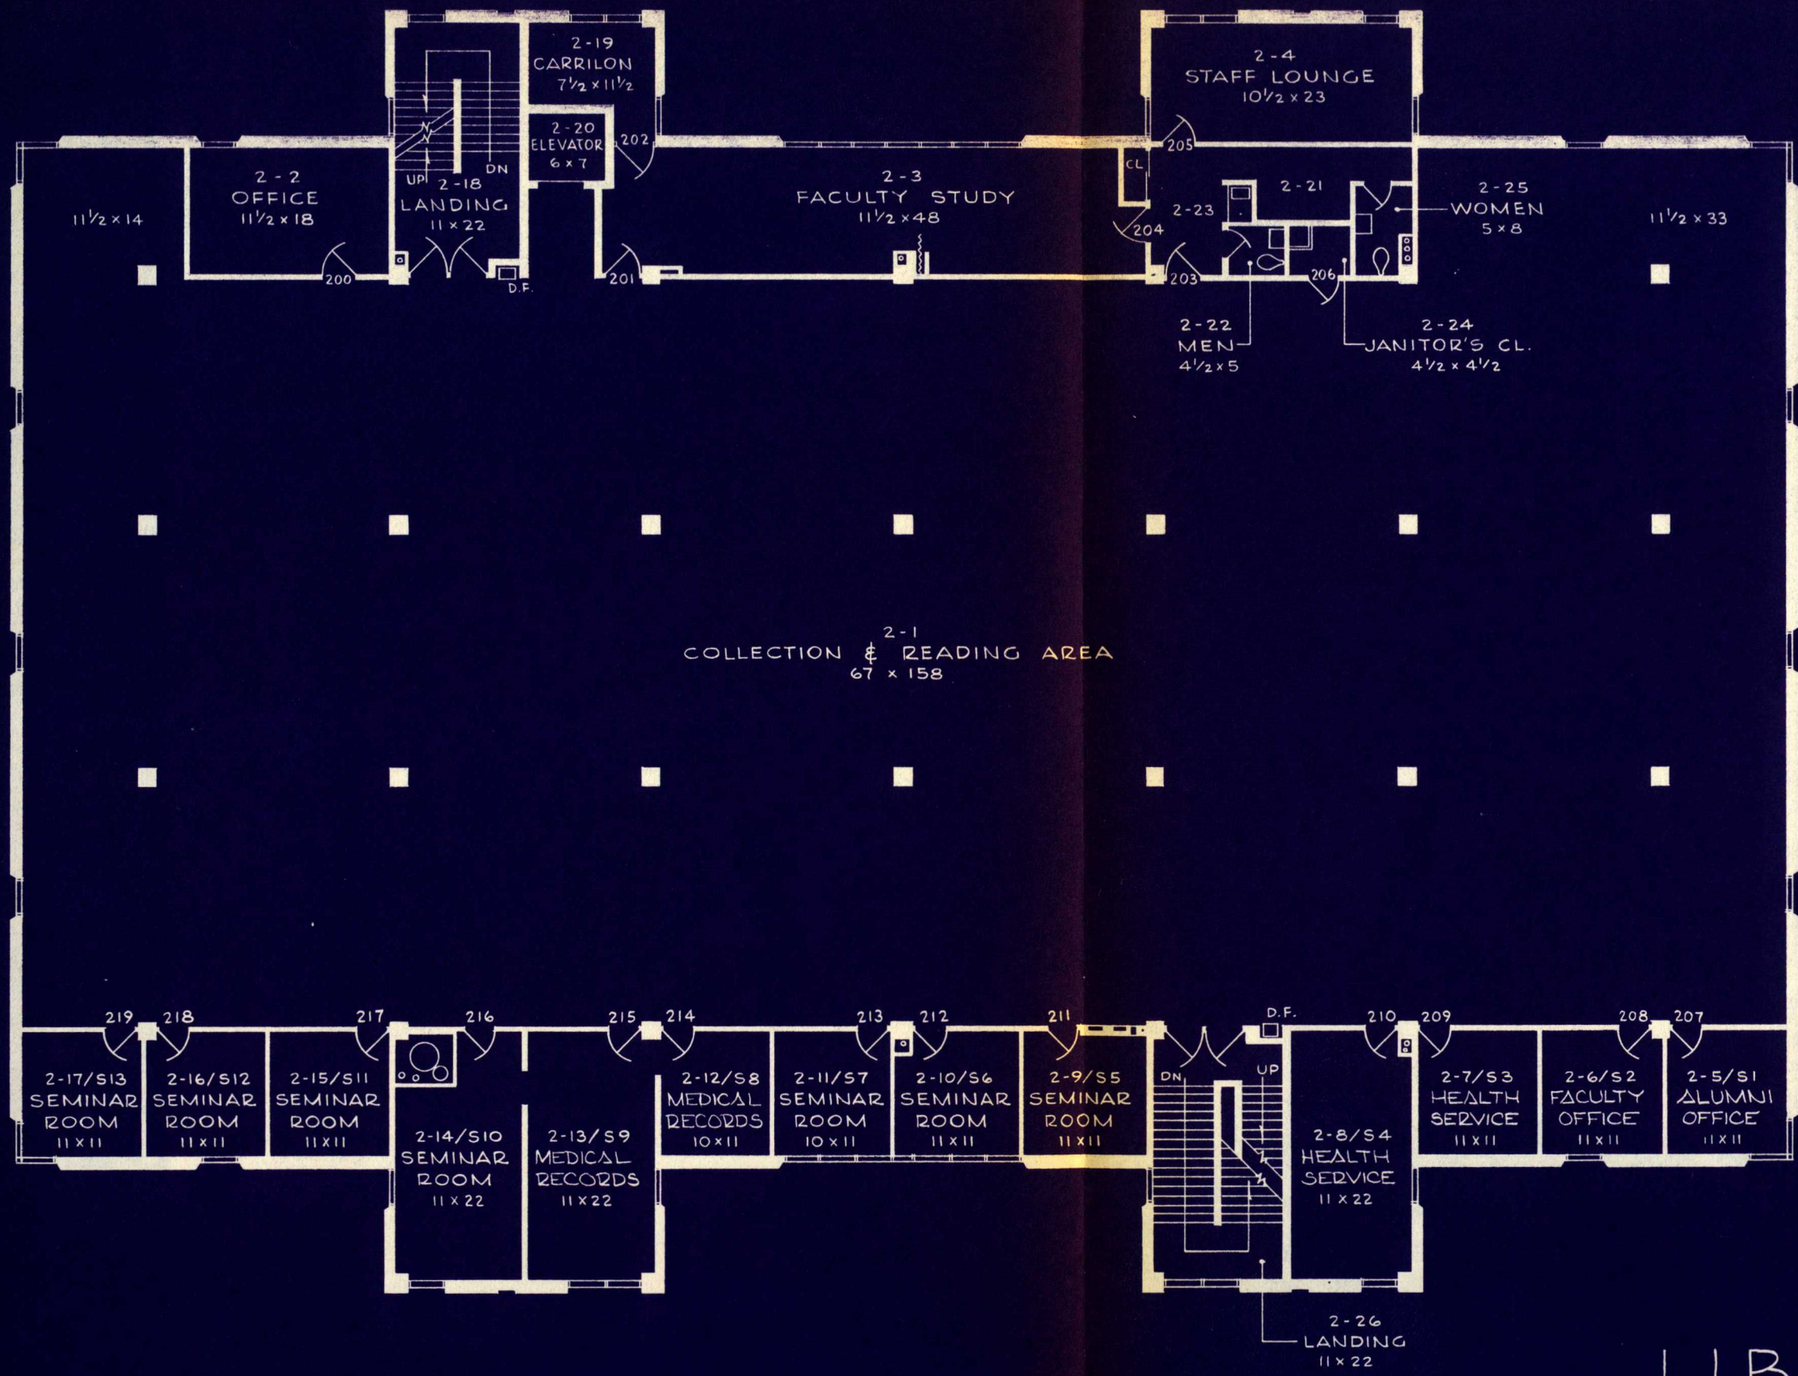

LIBRARY

SECOND FLOOR

SCALE IN FEET

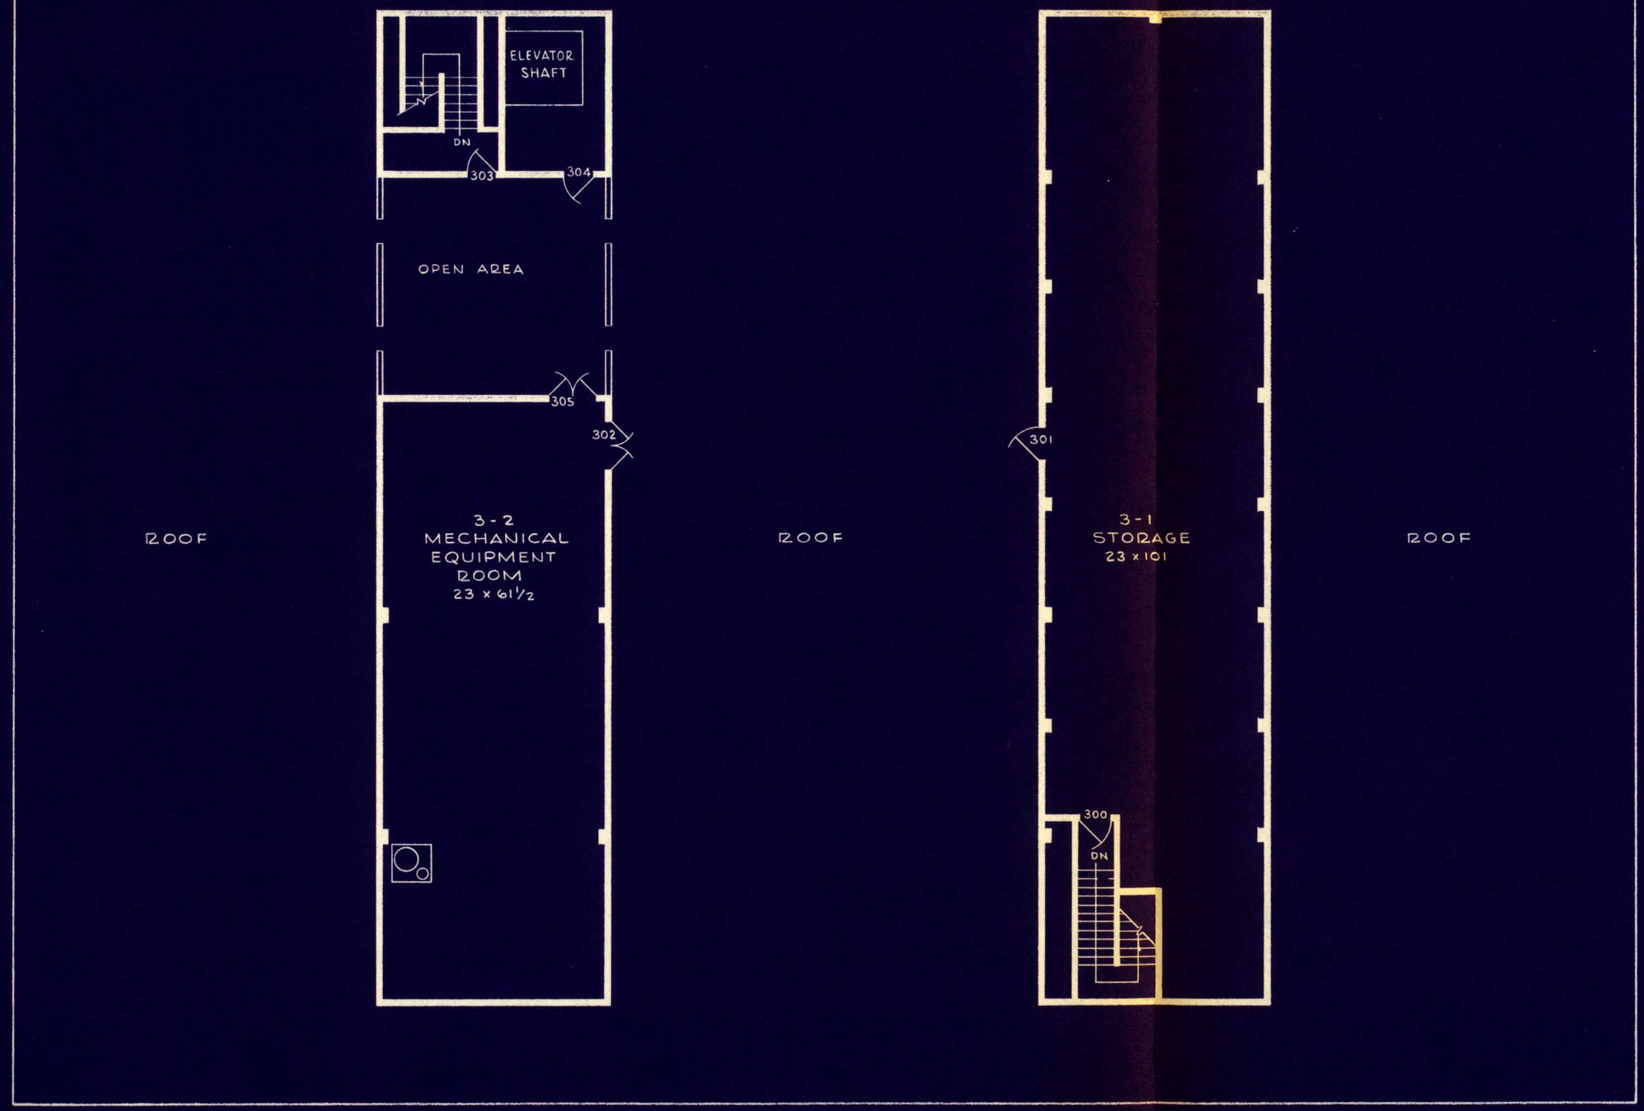

PENTHOUSE

LIBRARY

SCALE IN FEET

0 5 10 20 30 40 50

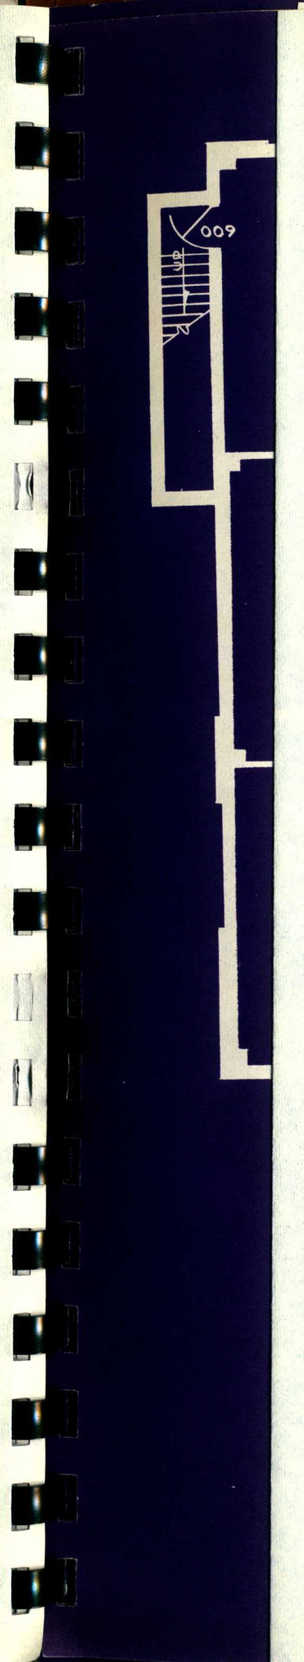

MAINTENANCE

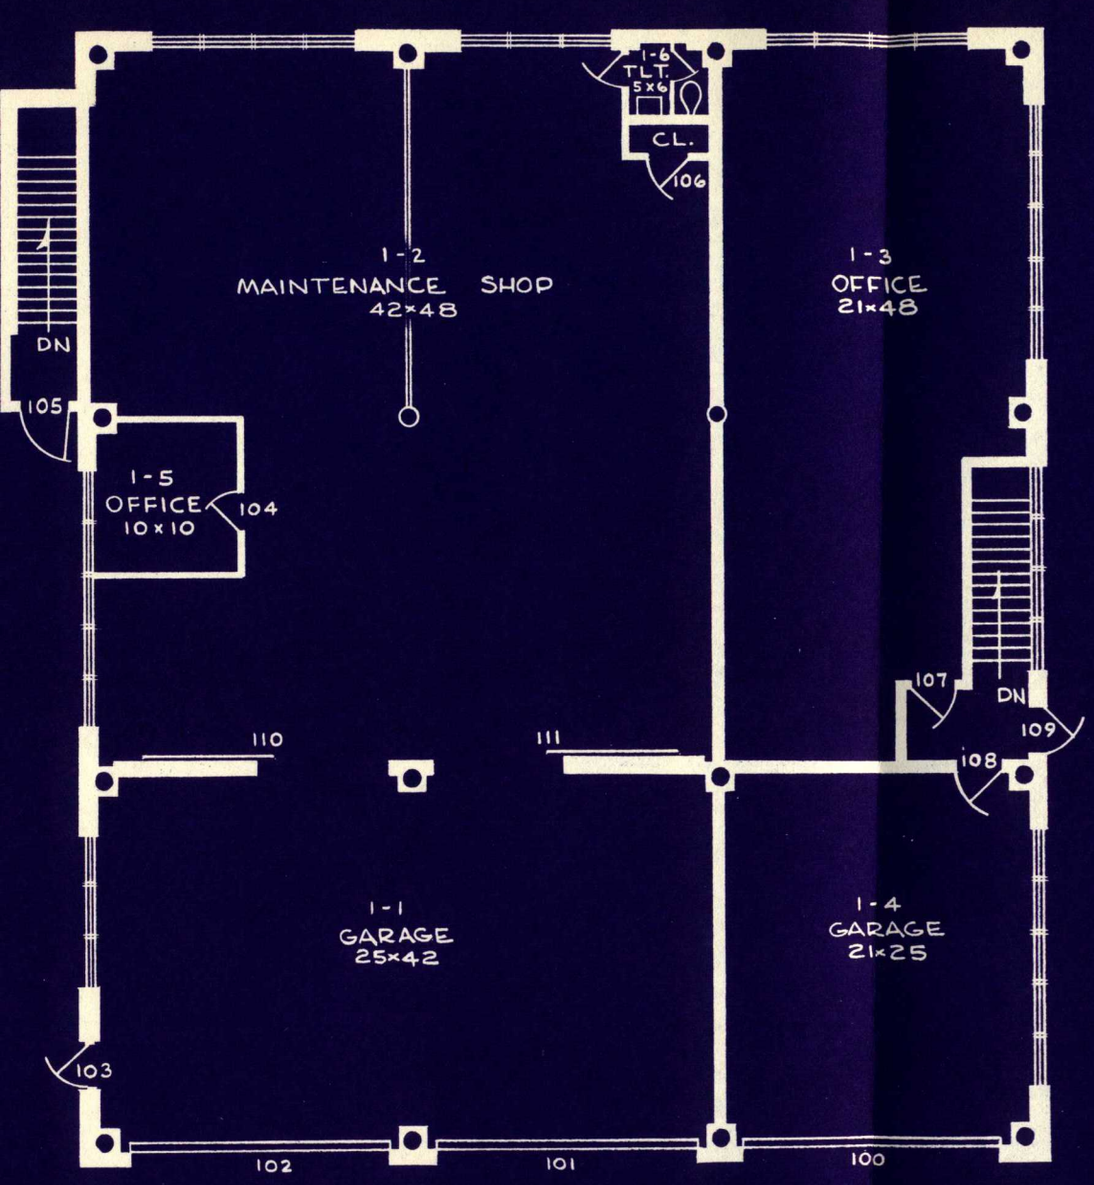

1ST FLOOR

MAINTENANCE BUILDING

SCALE IN FEET

s: 1- BAY SIZE 21×24½ FEET
2- WINDOW MODULE 3½ FEET

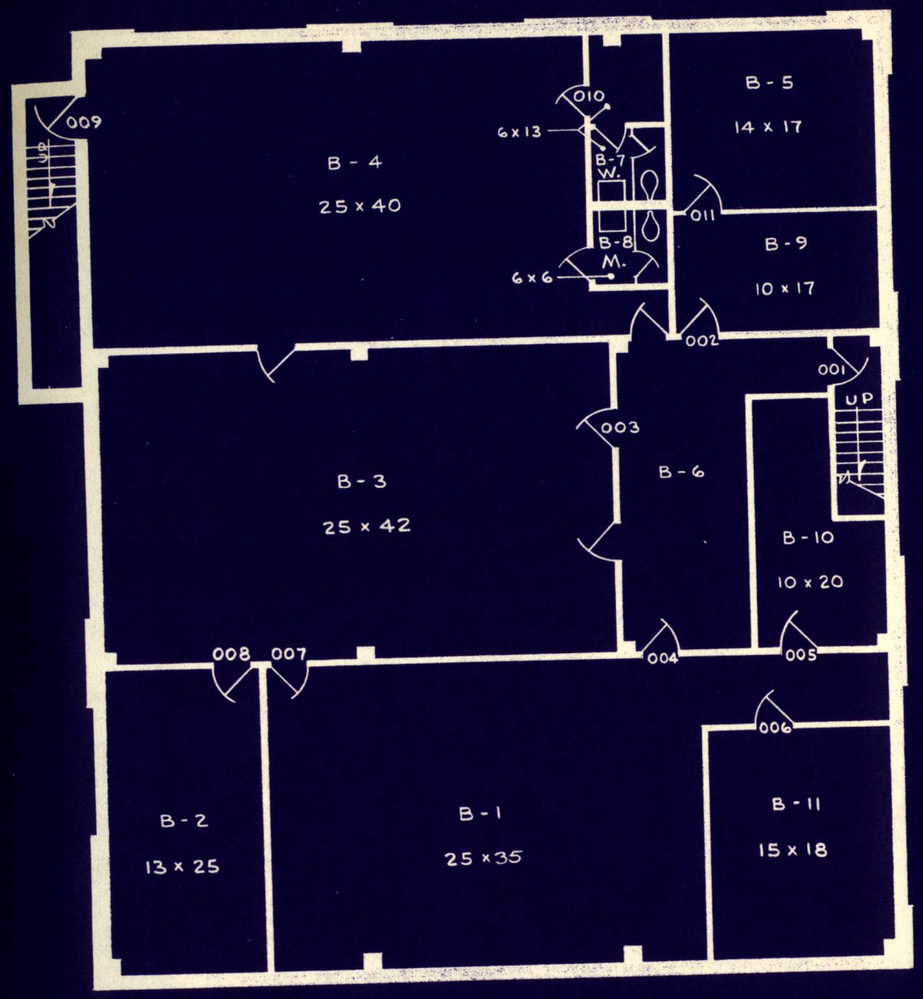

BASEMENT

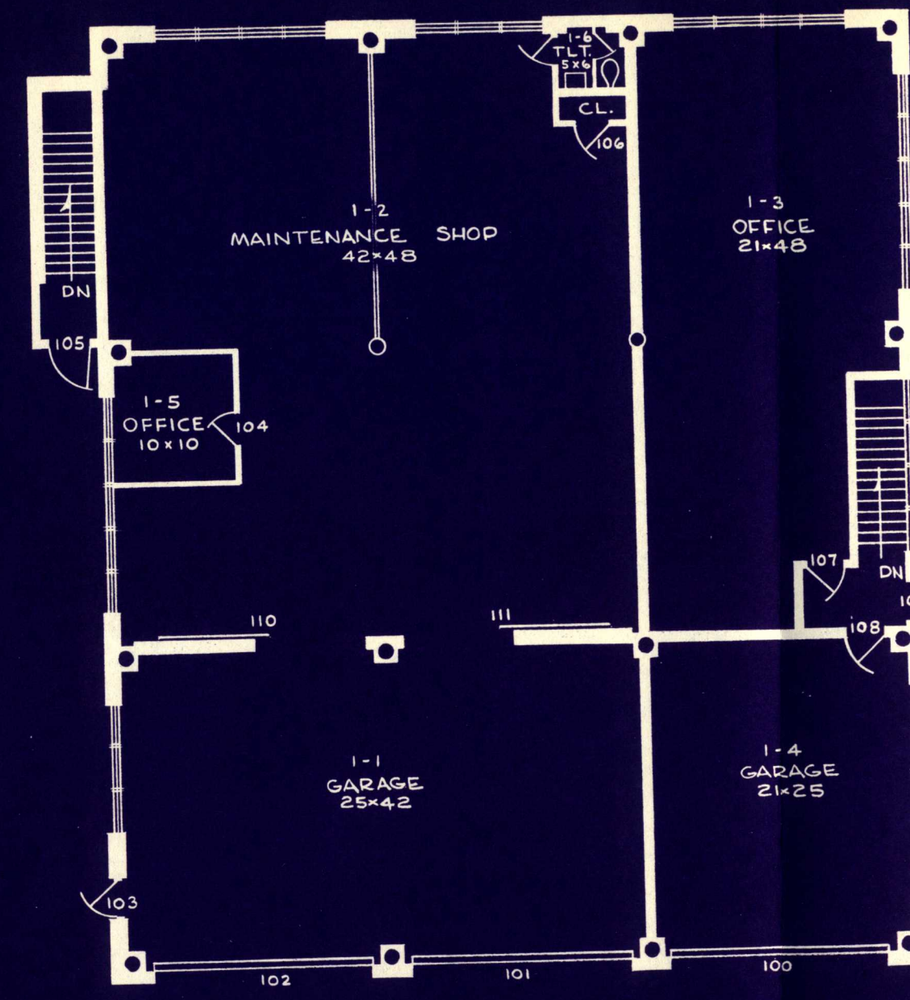

1ST FLOOR

NOTES: 1 - BAY SIZE 21x24½ FEET
2 - WINDOW MODULE 3½ FEET

MAI

2-26/M221
OFFICE
14 x 14
221
220
219
2-25/M220
OFFICE
10 x 17
2-22/M217
OFFICE
10 x 17
218
217
216
2-21/M216
OFFICE
14 x 14
140
MANUFAC

MECHANICAL

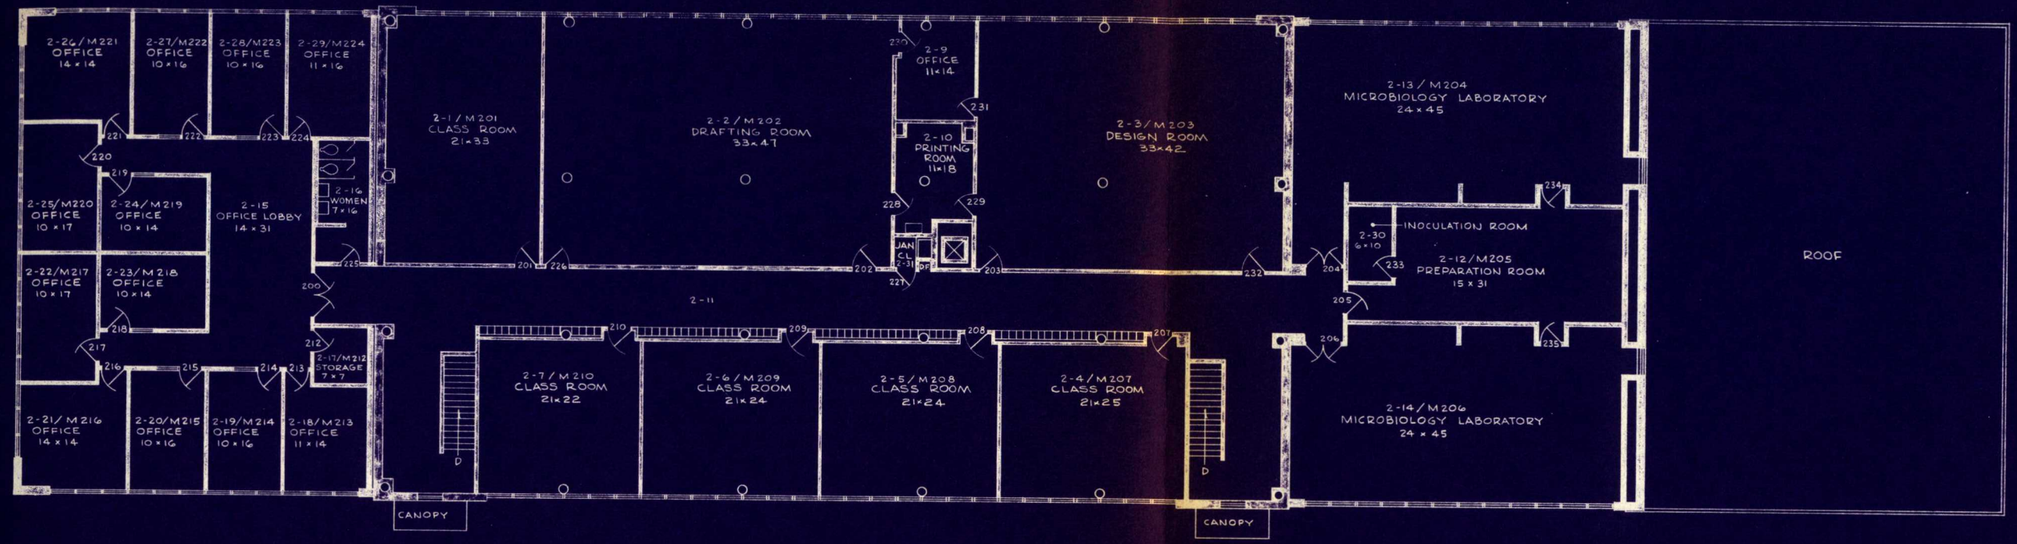

2ND FLOOR

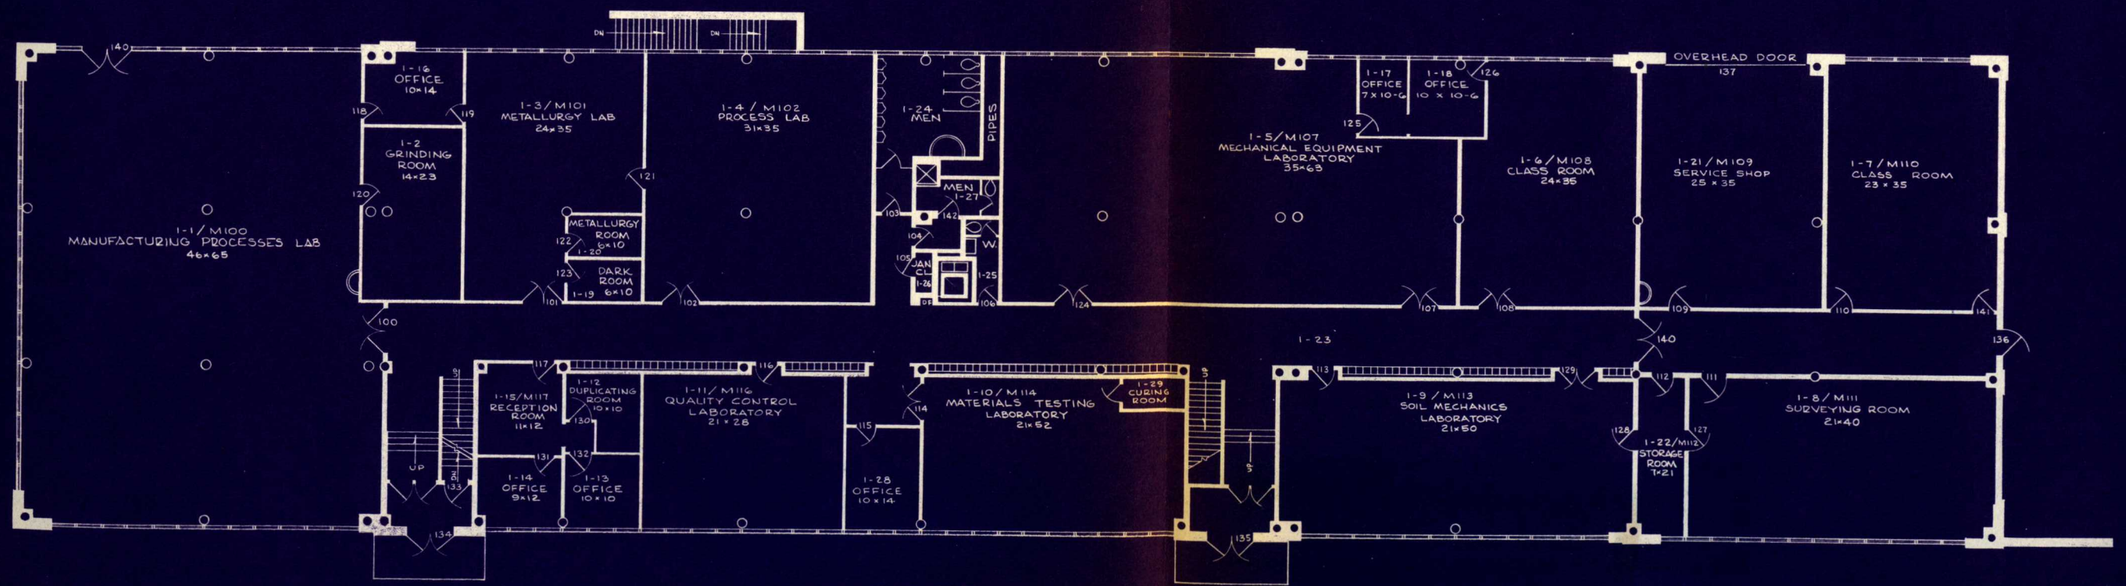

1ST FLOOR

NOTES: 1. BAY SIZE 21×24½ FEET
2. WINDOW MODULE 3½ FEET

MECHANICAL BUILDING

SCALE IN FEET

0 5 10 20 30 40 50

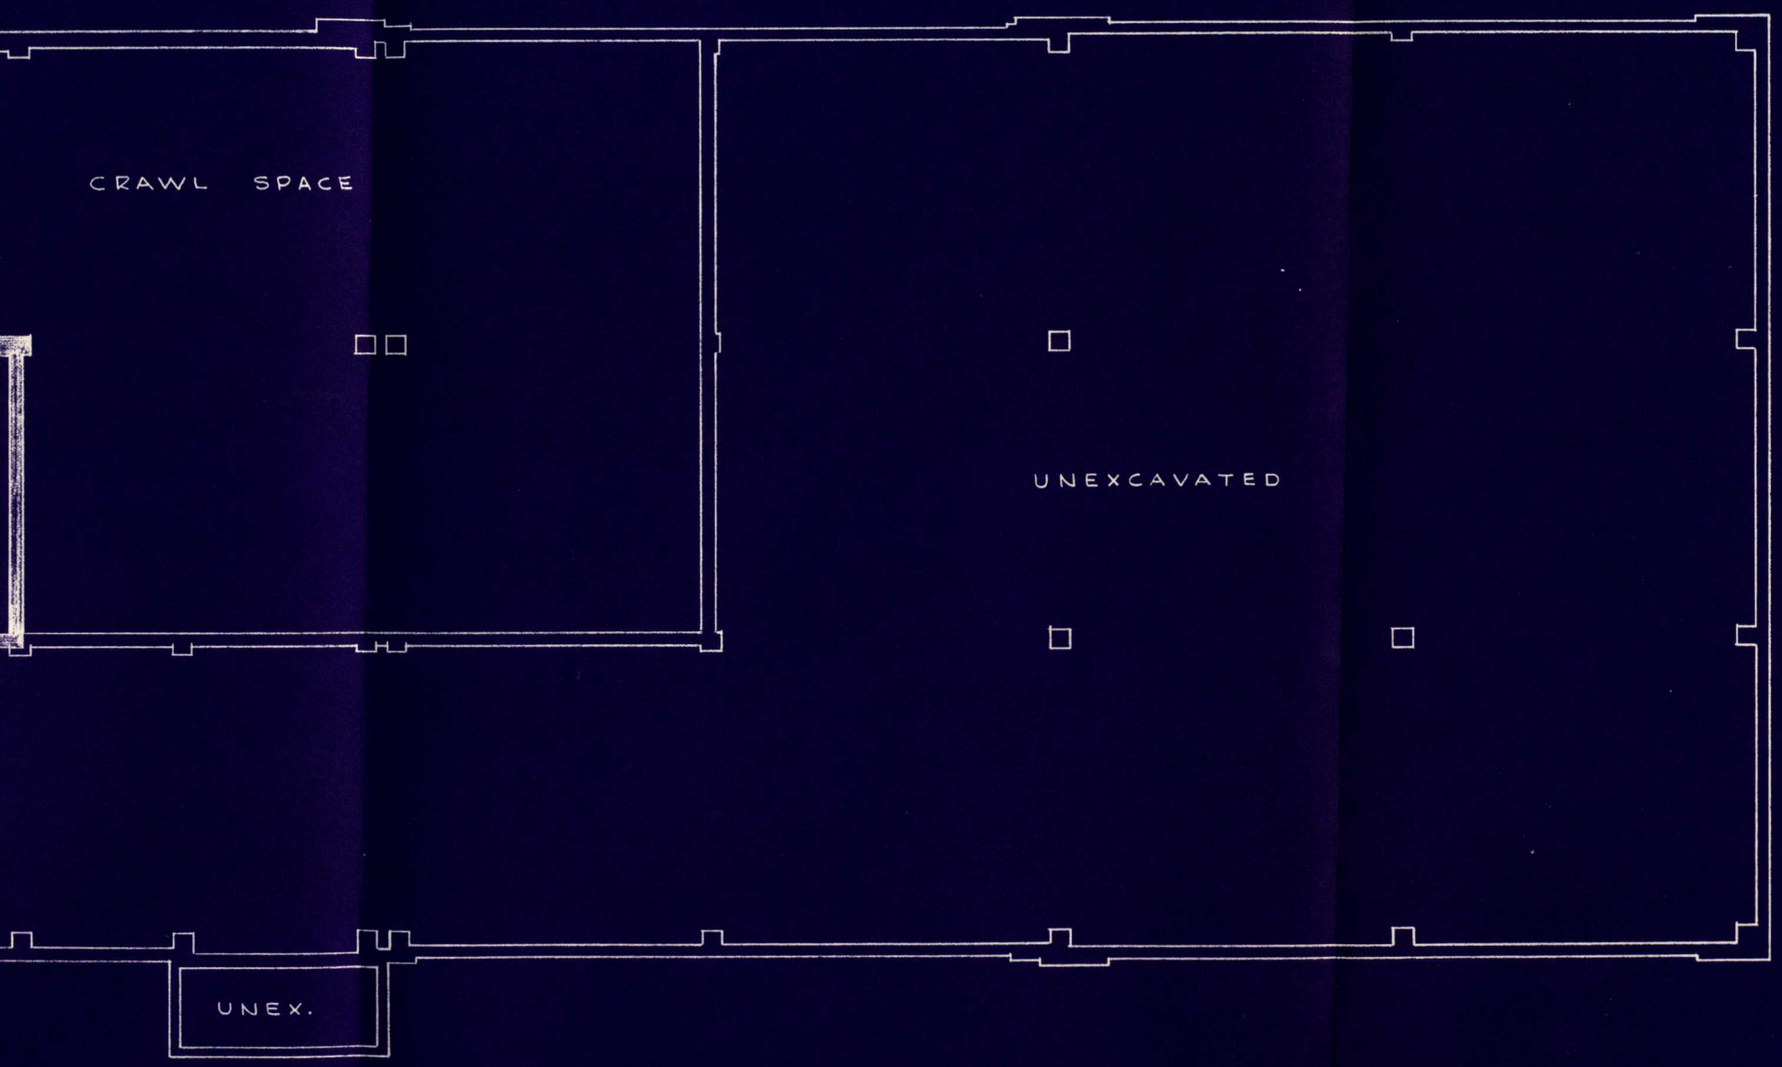
CRAWL SPACE
UNEXCAVATED
UNEX.

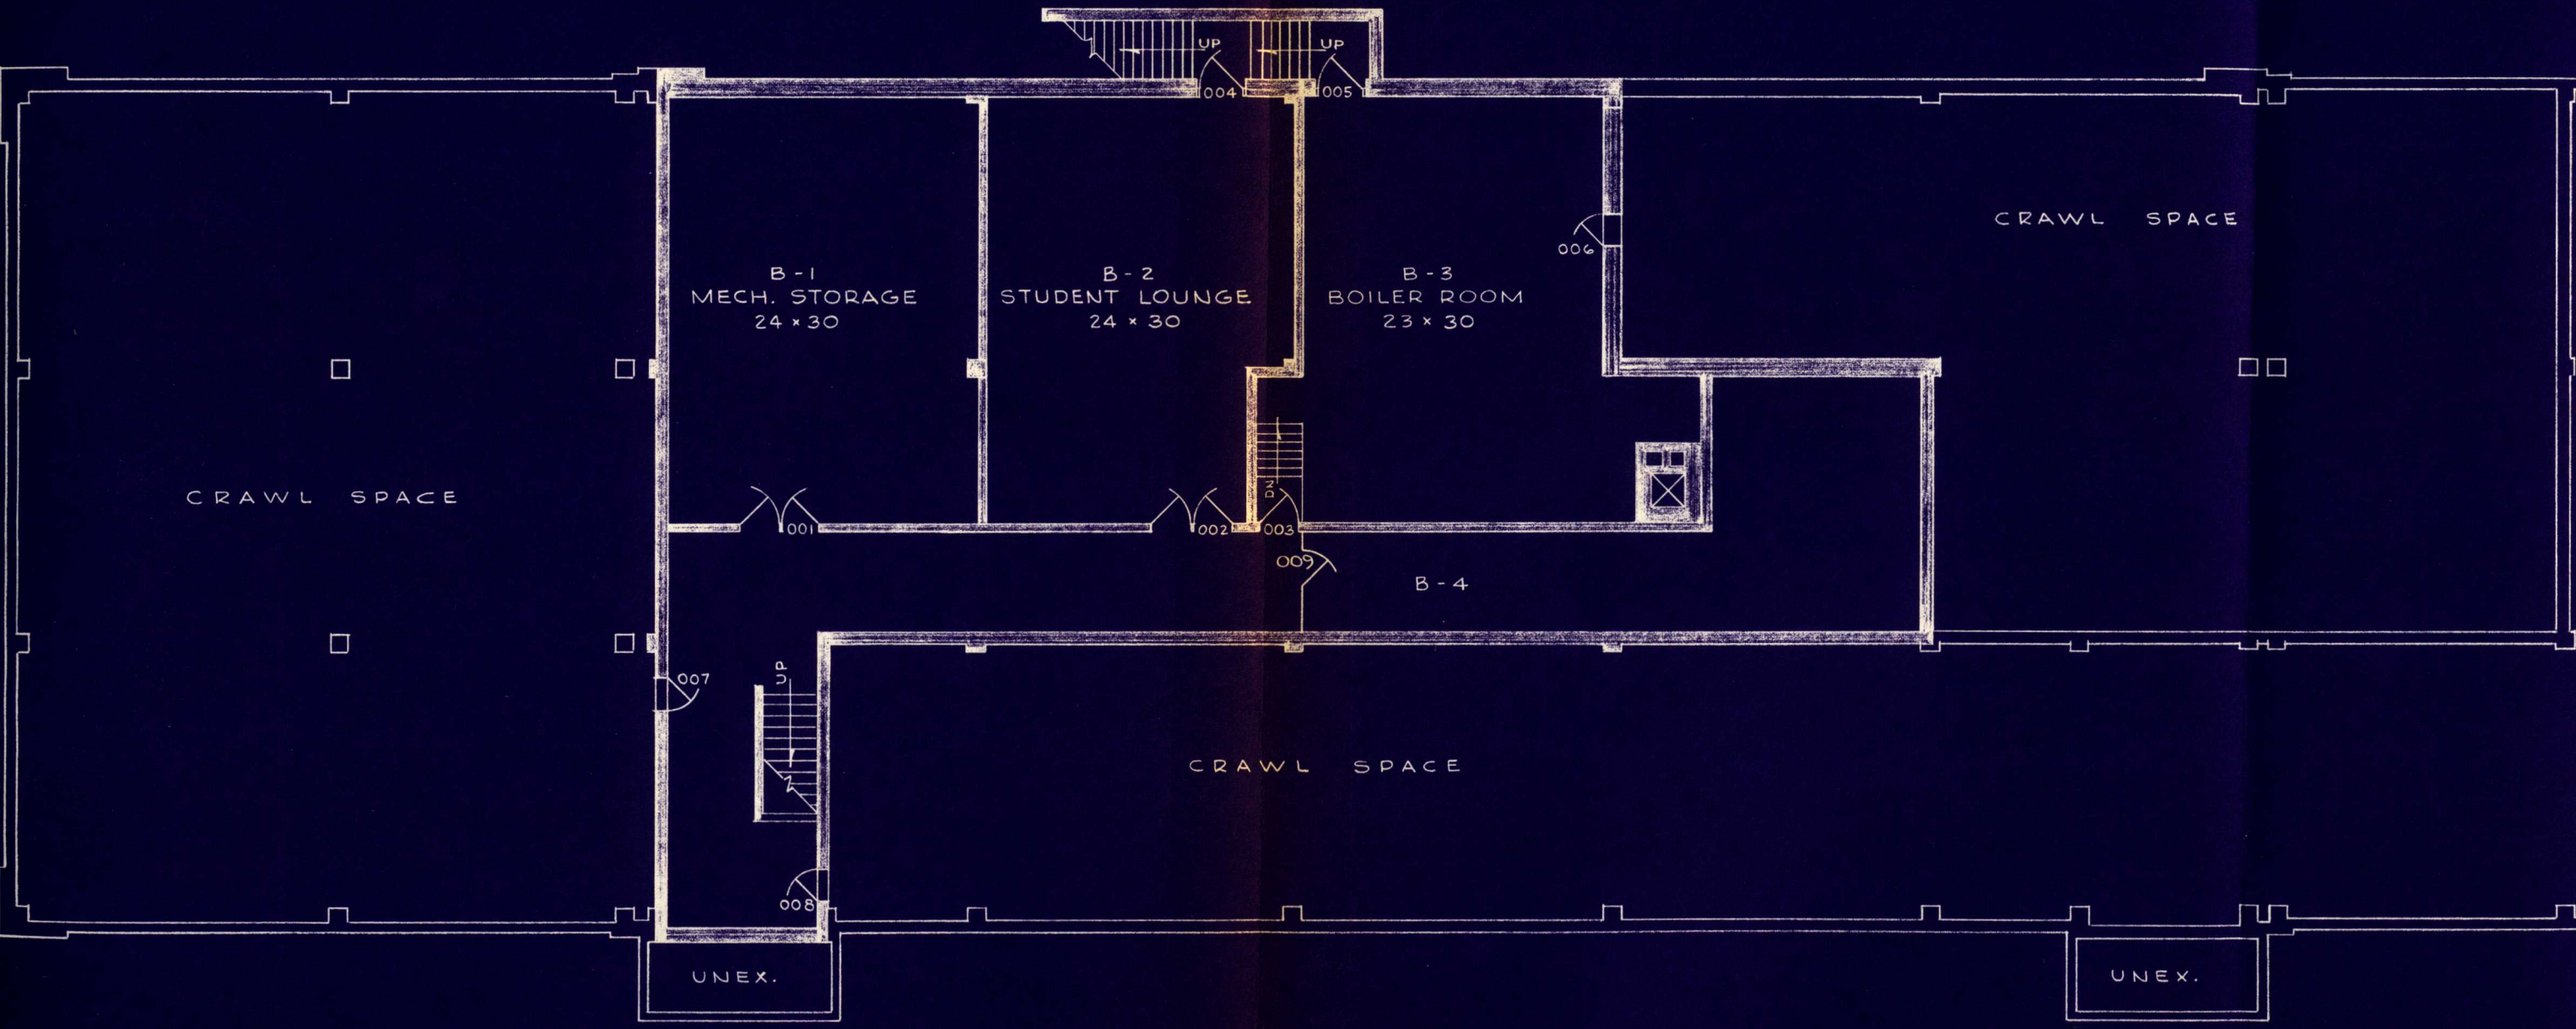
UP
UP
004
005
006
B-1
MECH. STORAGE
24 × 30
B-2
STUDENT LOUNGE
24 × 30
B-3
BOILER ROOM
23 × 30
CRAWL SPACE
CRAWL SPACE
001
002
003
009
B-4
007
008
CRAWL SPACE
UNEX.
UNEX.

BASEMENT

SCIENCE

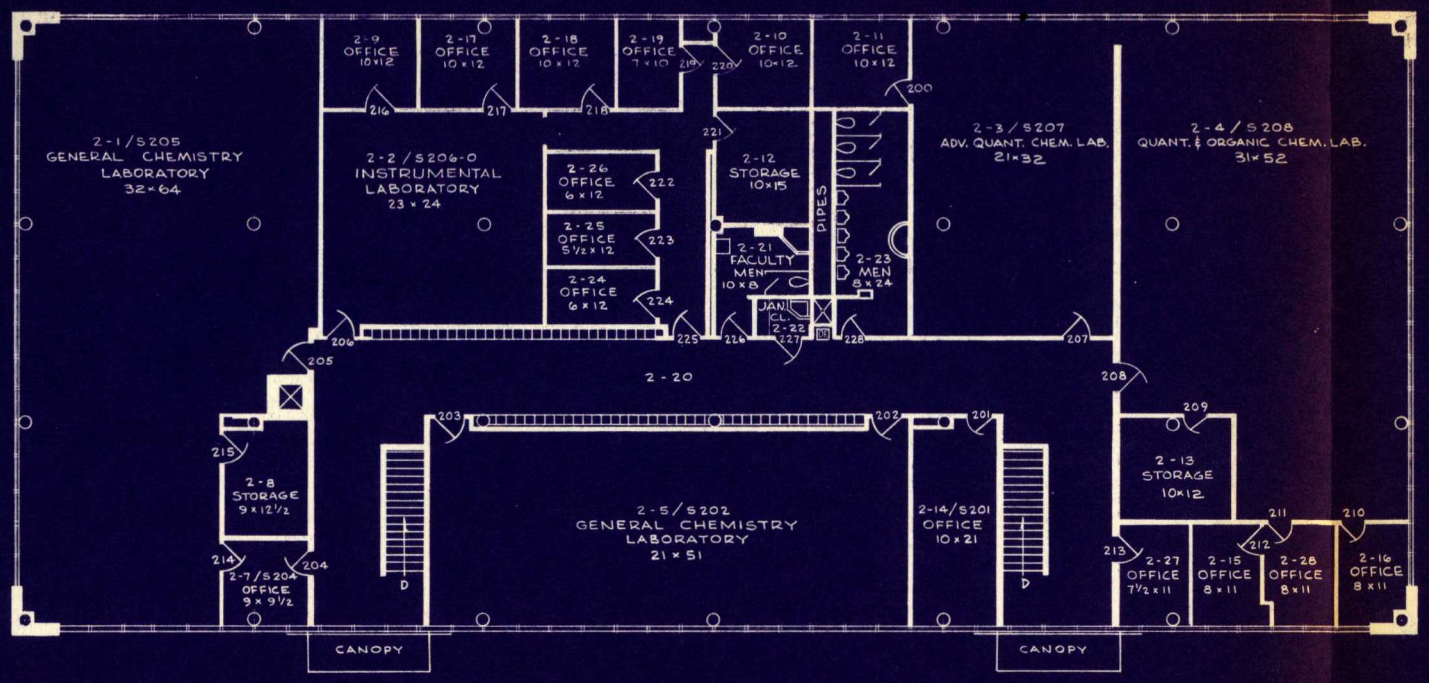

2ND FLOOR

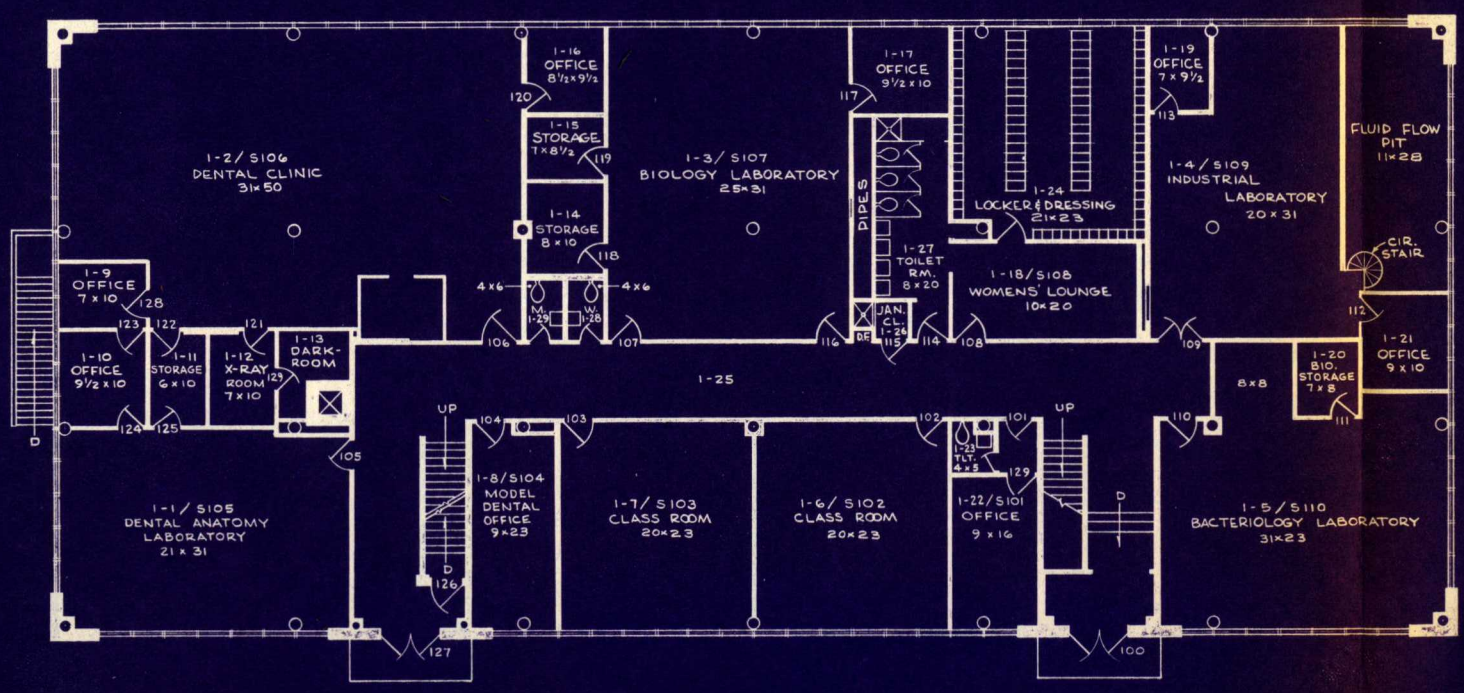

1ST FLOOR

NOTES: 1 - BAY SIZE 24½×21 FEET
2 - WINDOW MODULE 3½ FEET

SCIENCE BUILDING

SCALE IN FEET

0 5 10 20 30 40 50

BASEMENT

SCIENCE BUILDING

SCALE IN FEET

0 5 10 20 30 40 50

STORAGE BUILDING

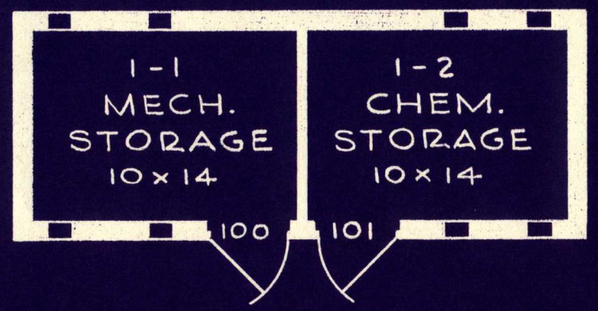

FLOOR PLAN

STORAGE BUILDING

SCALE IN FEET

0 5 10 20 30 40 50

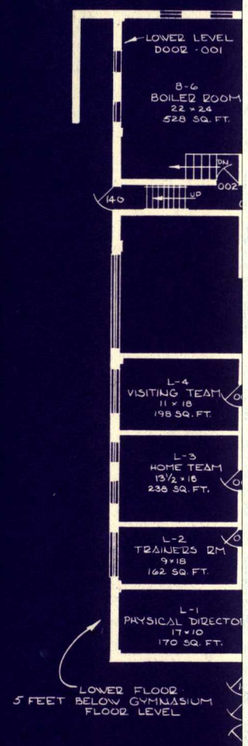

STUDENT CENTER BUILDING

LOWER LEVEL DOOR -001

B-6 BOILER ROOM 22 × 24 528 SQ. FT.

L-14 GYM EQUIP. 15½ × 24½ 380 SQ. FT.

L-13 CORRIDOR

L-10 CORRIDOR

L-5 MENS LOCKER RM. 16 × 45 720 SQ. FT.

L-4 VISITING TEAM 11 × 18 198 SQ. FT.

L-6 DRYING 8 × 16 128 SQ. FT.

L-7 SHOWER RM. 12½ × 21 262 SQ. FT.

L-3 HOME TEAM 13½ × 18 238 SQ. FT.

L-9 JAIL

L-8 MENS TOILET 11 × 16 176 SQ. FT.

L-2 TRAINERS RM 9 × 18 162 SQ. FT.

L-12 VEST.

PIPES

L-1 PHYSICAL DIRECTOR 17 × 10 170 SQ. FT.

LOWER FLOOR 5 FEET BELOW GYMNASIUM FLOOR LEVEL

1-15 VESTIBULE

1-16 VESTIBULE

1-22 GYMNASIUM 95 × 104 9880 SQ. FT.

1-12 LOBBY 15 × 20 300 SQ. FT.

1-6 JANITOR

1-11 CORRIDOR

1-21 OFFICE 9 × 14½ 130 S.F.

1-4 ATHLETIC OFFICE 10¼ × 14½ 152 SQ. FT.

1-7 DRESSING

1-17 REHEARSAL 15½ × 30 465 SQ. FT.

1-2 OFFICE 12 × 15 180 SQ. FT.

1-5 OFFICE 8 × 15 120 S.F.

TOILETS

1-10 DRESSING

STAGE

1-1 AUDITORIUM 76½ × 42 3297 SQ. FT.

1-3 STORAGE 12 × 12 144 SQ. FT.

1-18 LOBBY 24½ × 53½ 1311 SQ. FT.

1-24 OFFICE 8 × 12½ 100 SQ. FT.

1-23 BOOK STORE 16 × 27 432 SQ. FT.

1-20 CORRIDOR

1-29 KITCHEN 20 × 36 648 SQ. FT.

1-30 OFFICE 8 × 9

1-31 5 × 13 STORAGE

1-32

1-33

1-39 GARBAGE RM. 12 × 17½ 210 C.F.

1-37 ALCOVE 6½ × 8

1-38 STORAGE 8 × 10

1-36 JAN.

1-35 MEN

1-34 WOMEN 5 × 19

1-44 STUDENT SERVING 46 × 50½ 2323 SQ. FT.

1-40 STUDENT CAFE. 25 × 41½ 1037 SQ. FT.

1-40 STUDENT CAFETERIA 38 × 141 6260 SQ. FT.

1-27 MEN 10 × 20½

1-28 JANITOR

1-26 WOMEN 10 × 16

1-43 DISHWASHING 17 × 30 510 SQ. FT.

1-41 CORRIDOR

1-42 CORRIDOR

1-45 BOOK STO. 12 × 24 288 SQ. FT.

1-46 FACULTY DINING 24 × 37 888 SQ. FT.

1-17 TICK. 5 × 6½

VESTIBULE

FIRST FLOOR

STUDENT CENTER BUILDING

SCALE IN FEET

0 5 10 20 30 40 50

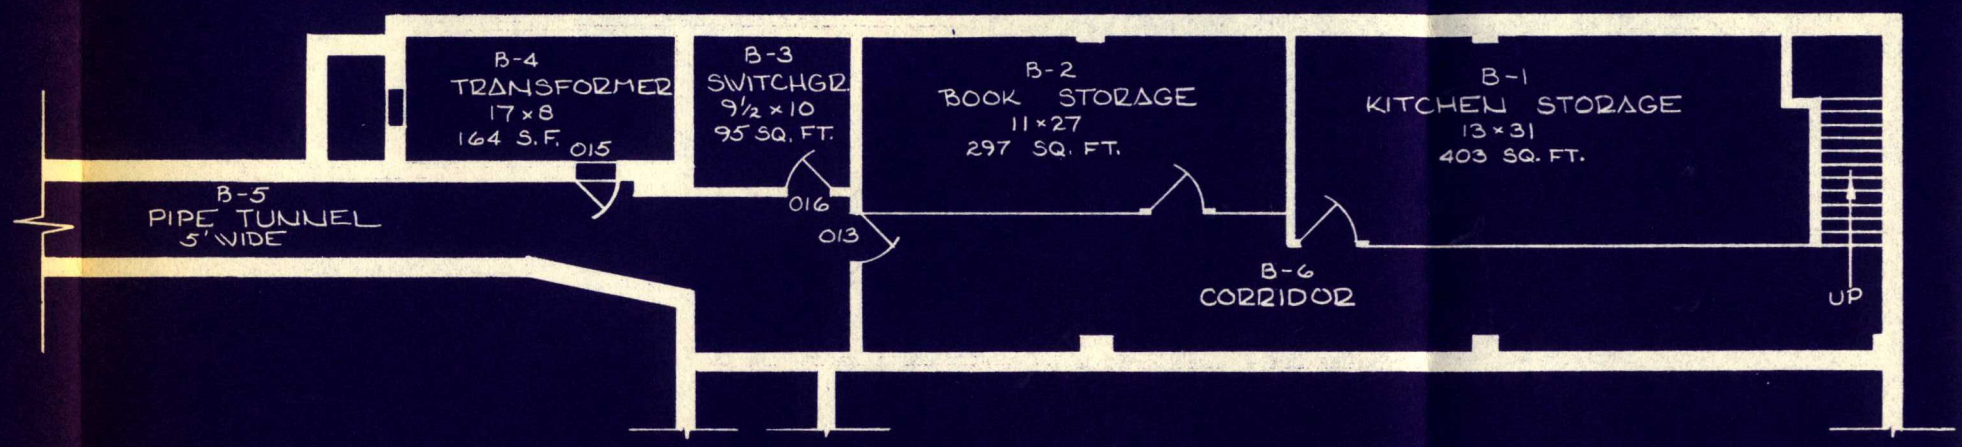

BASEMENT

BENEATH KITCHEN

STUDENT CENTER BUILDING

SCALE IN FEET

0 5 10 20 30 40 50

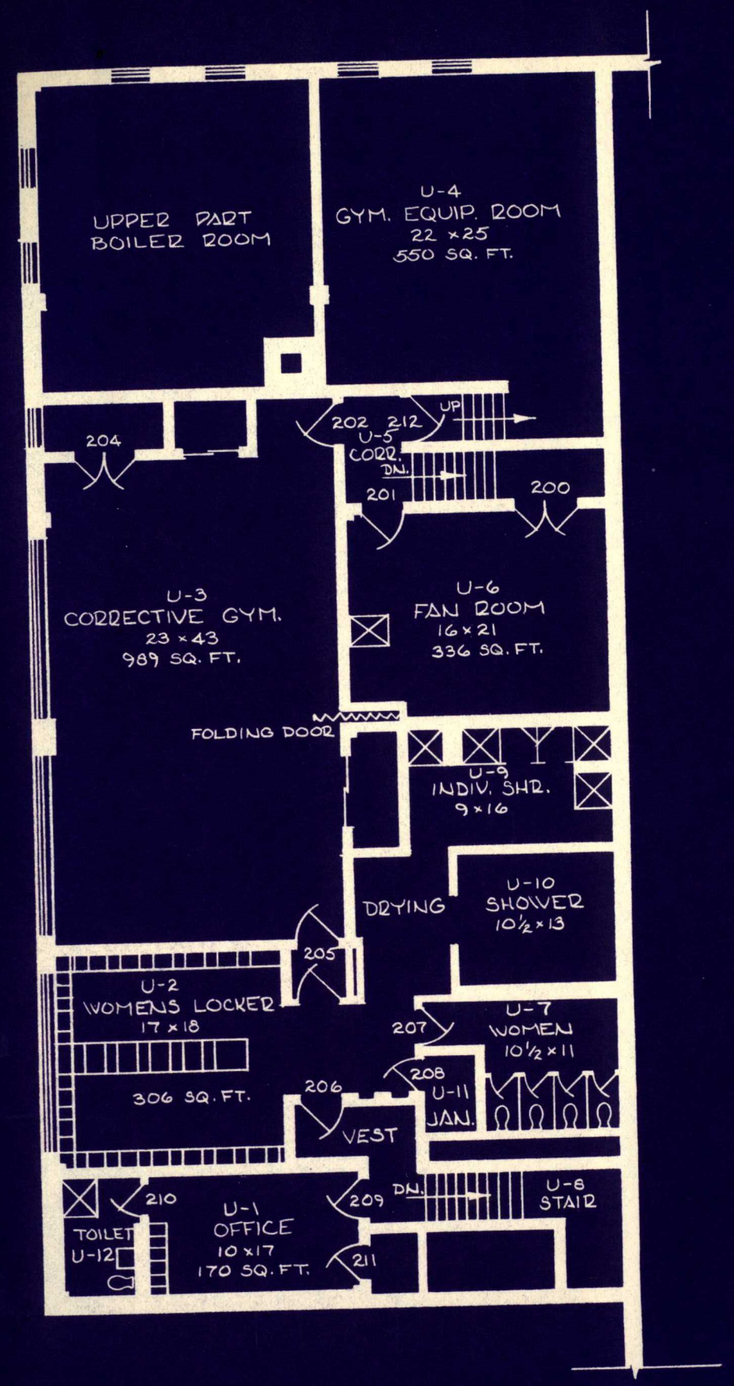

SECOND FLOOR

6 FEET ABOVE GYMNASIUM FLOOR LEVEL

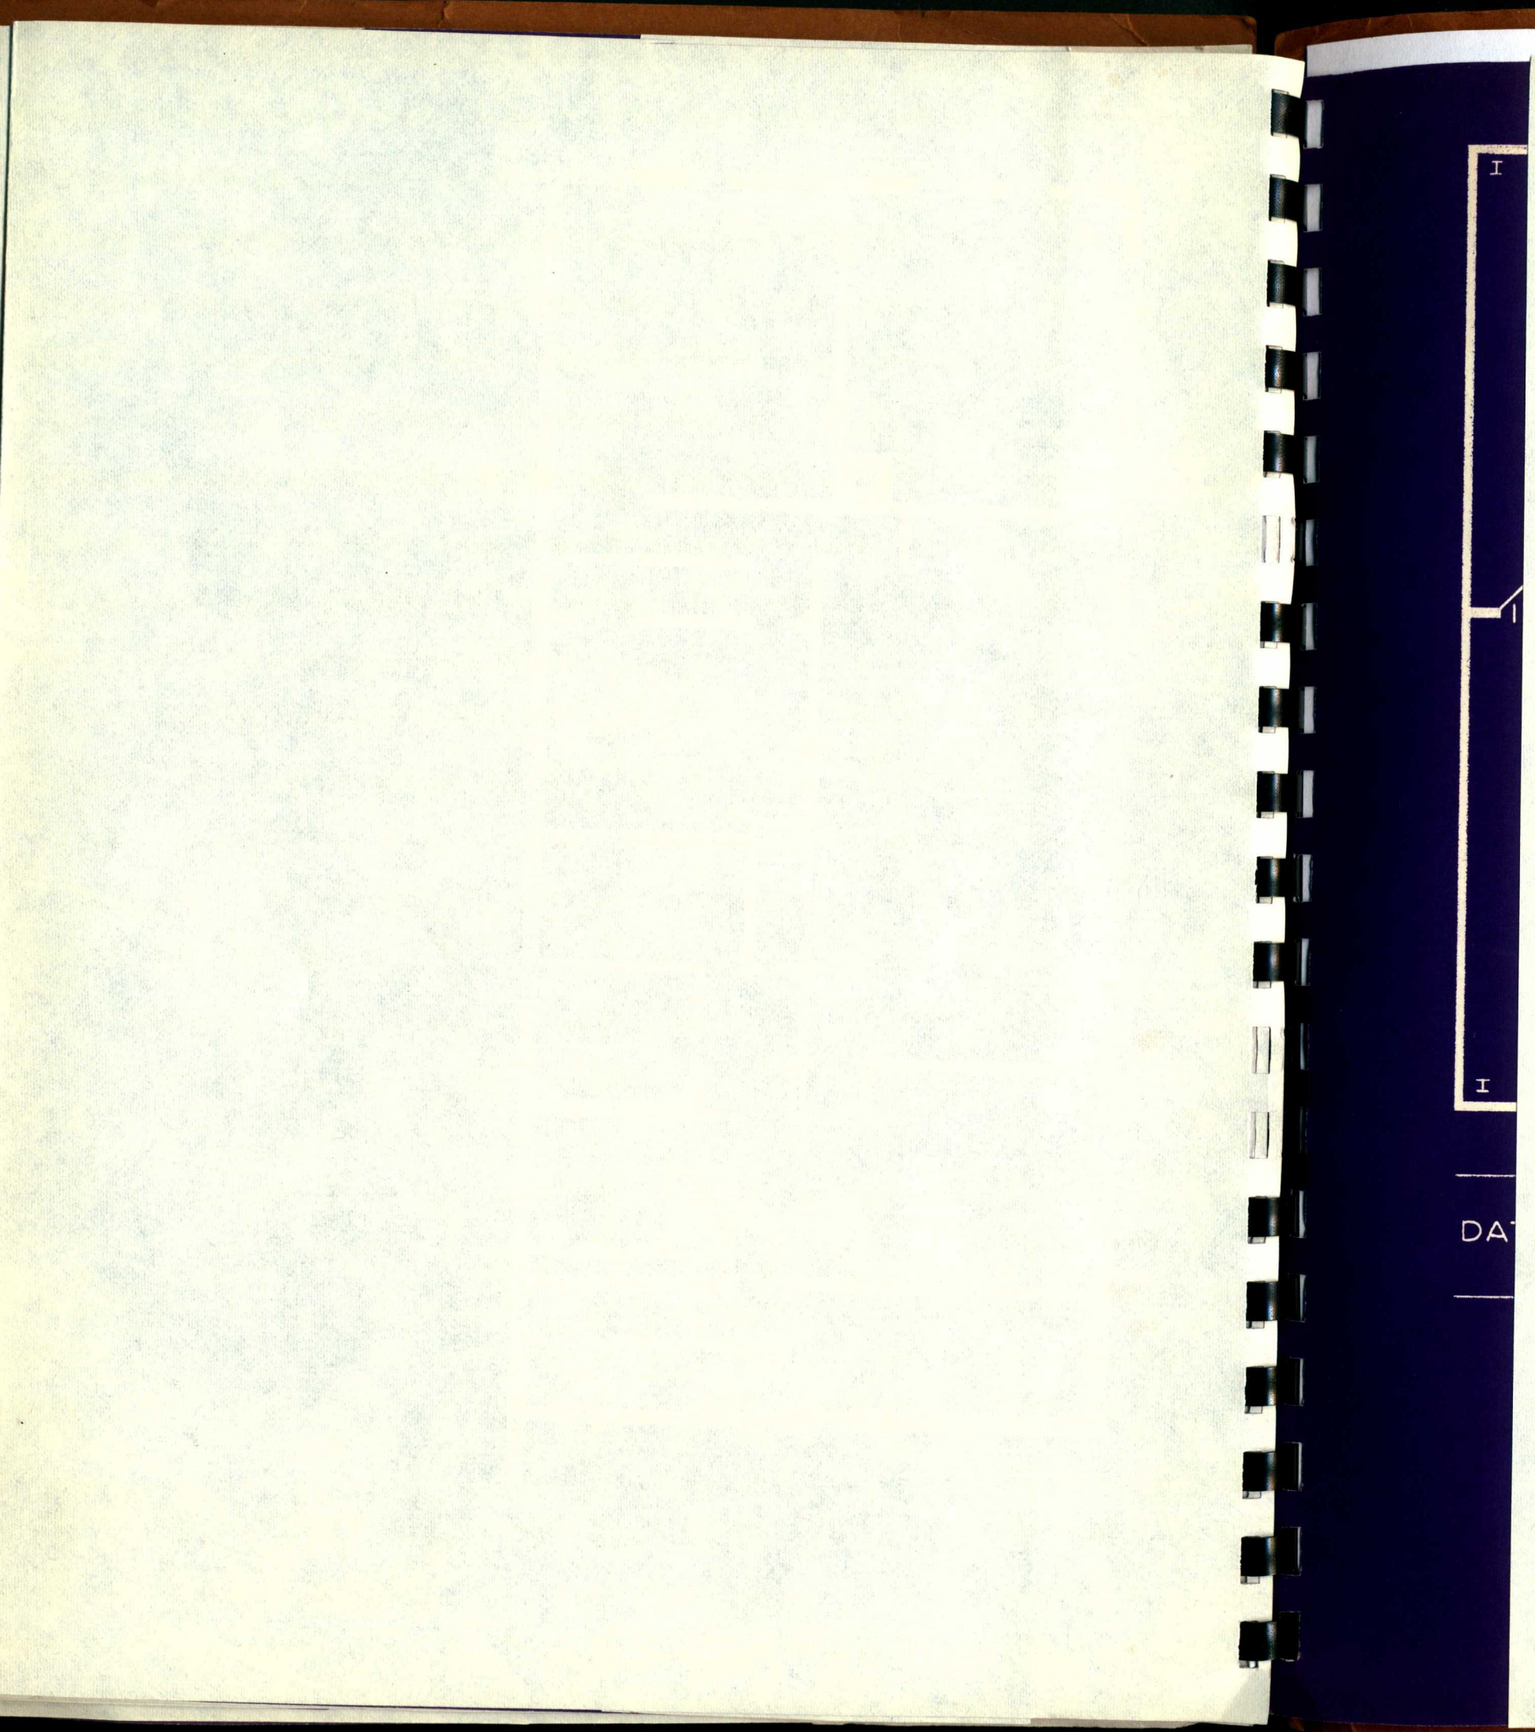

TEMPORARY

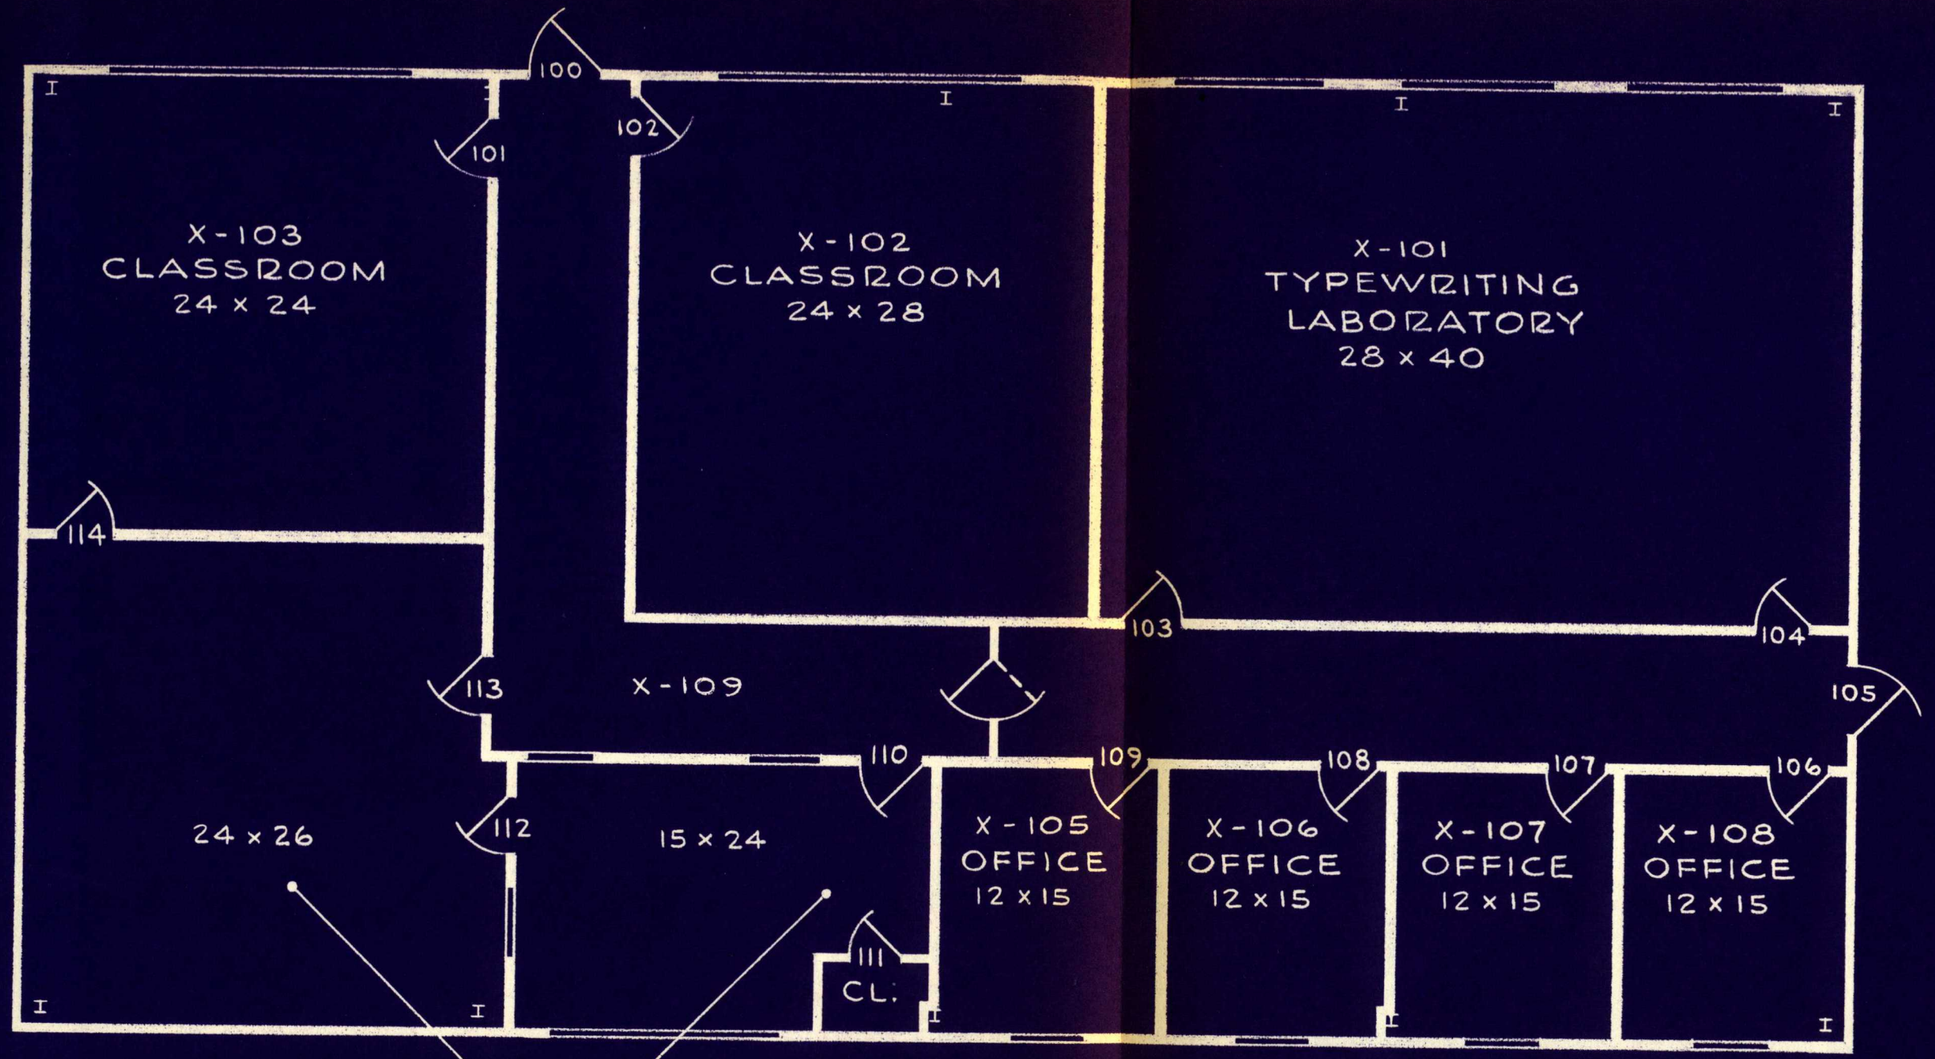

FLOOR PLAN

TEMPORARY BUILDING

SCALE IN FEET

0 5 10 20 30 40 50

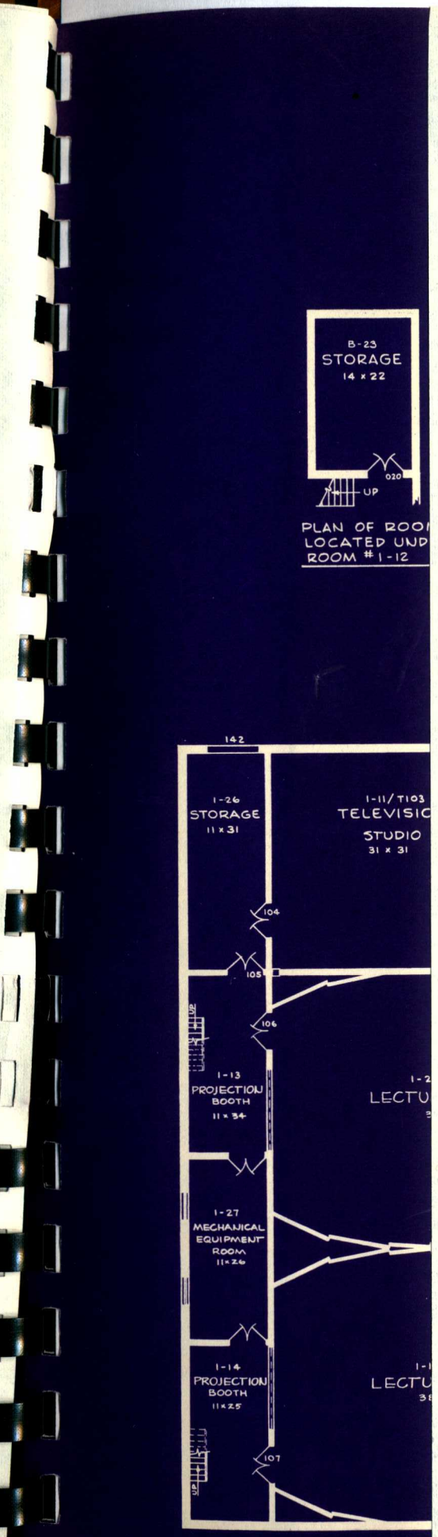

TITCHENER HALL

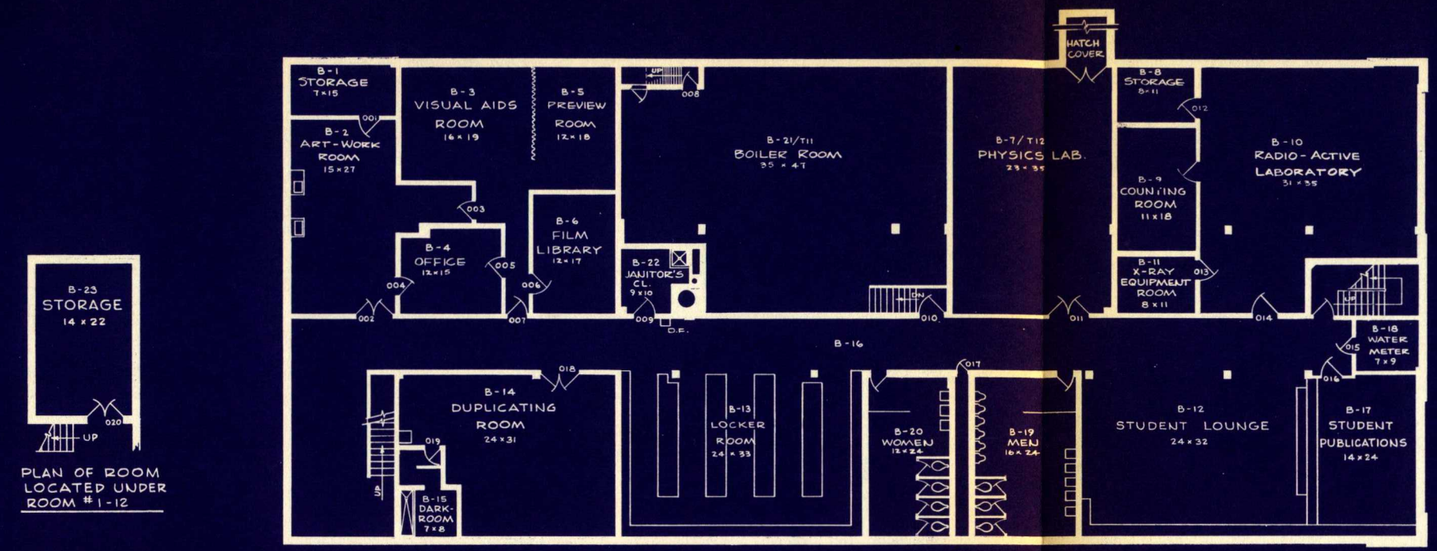

BASEMENT

PLAN OF ROOM LOCATED UNDER ROOM # 1-12

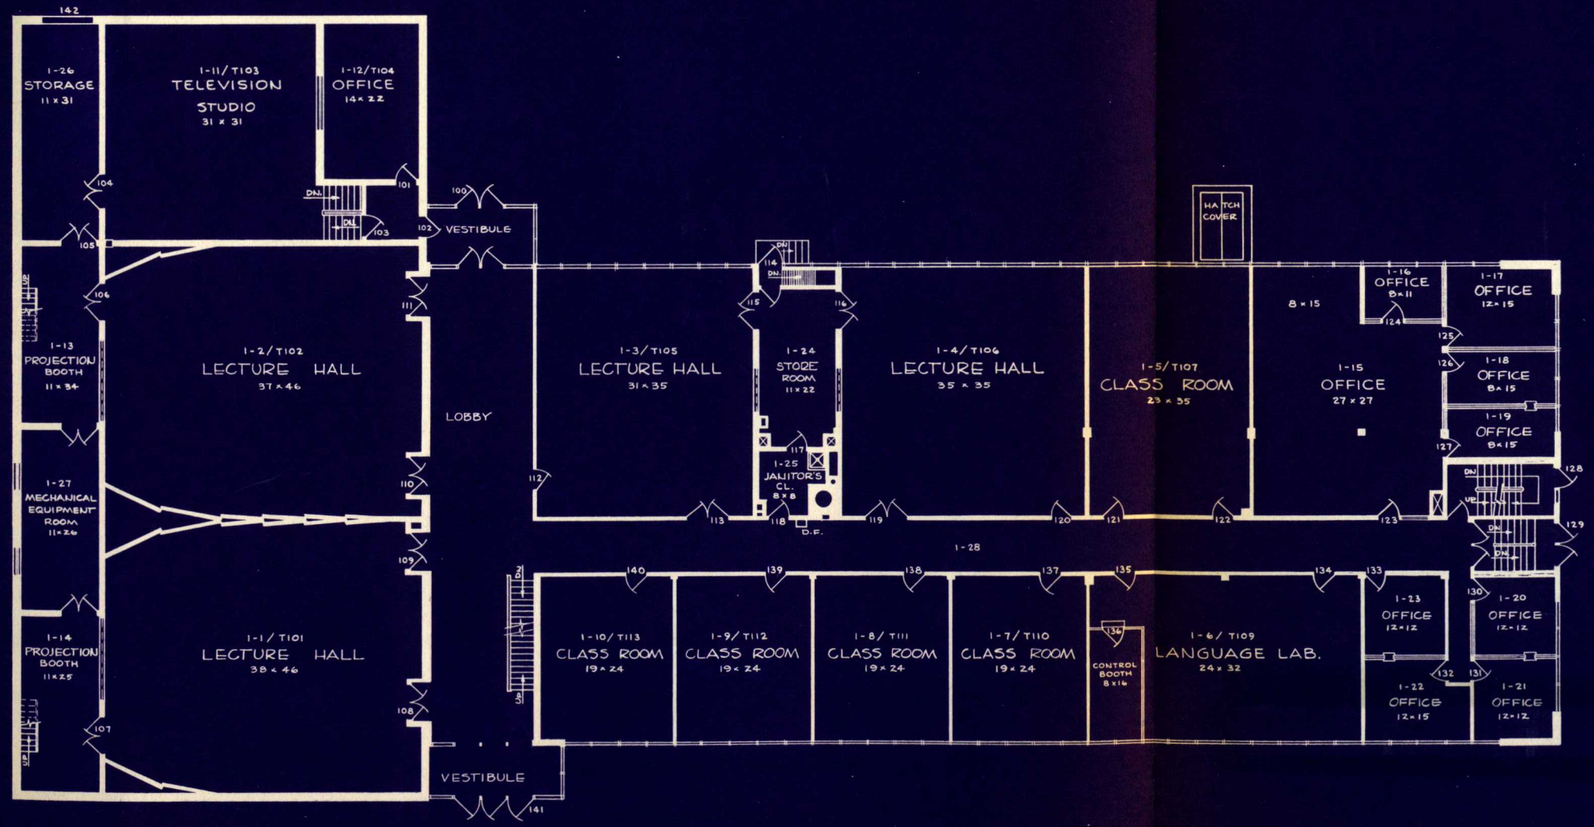

1ST FLOOR

TITCHENER HALL

SCALE IN FEET

0 5 10 20 30 40 50

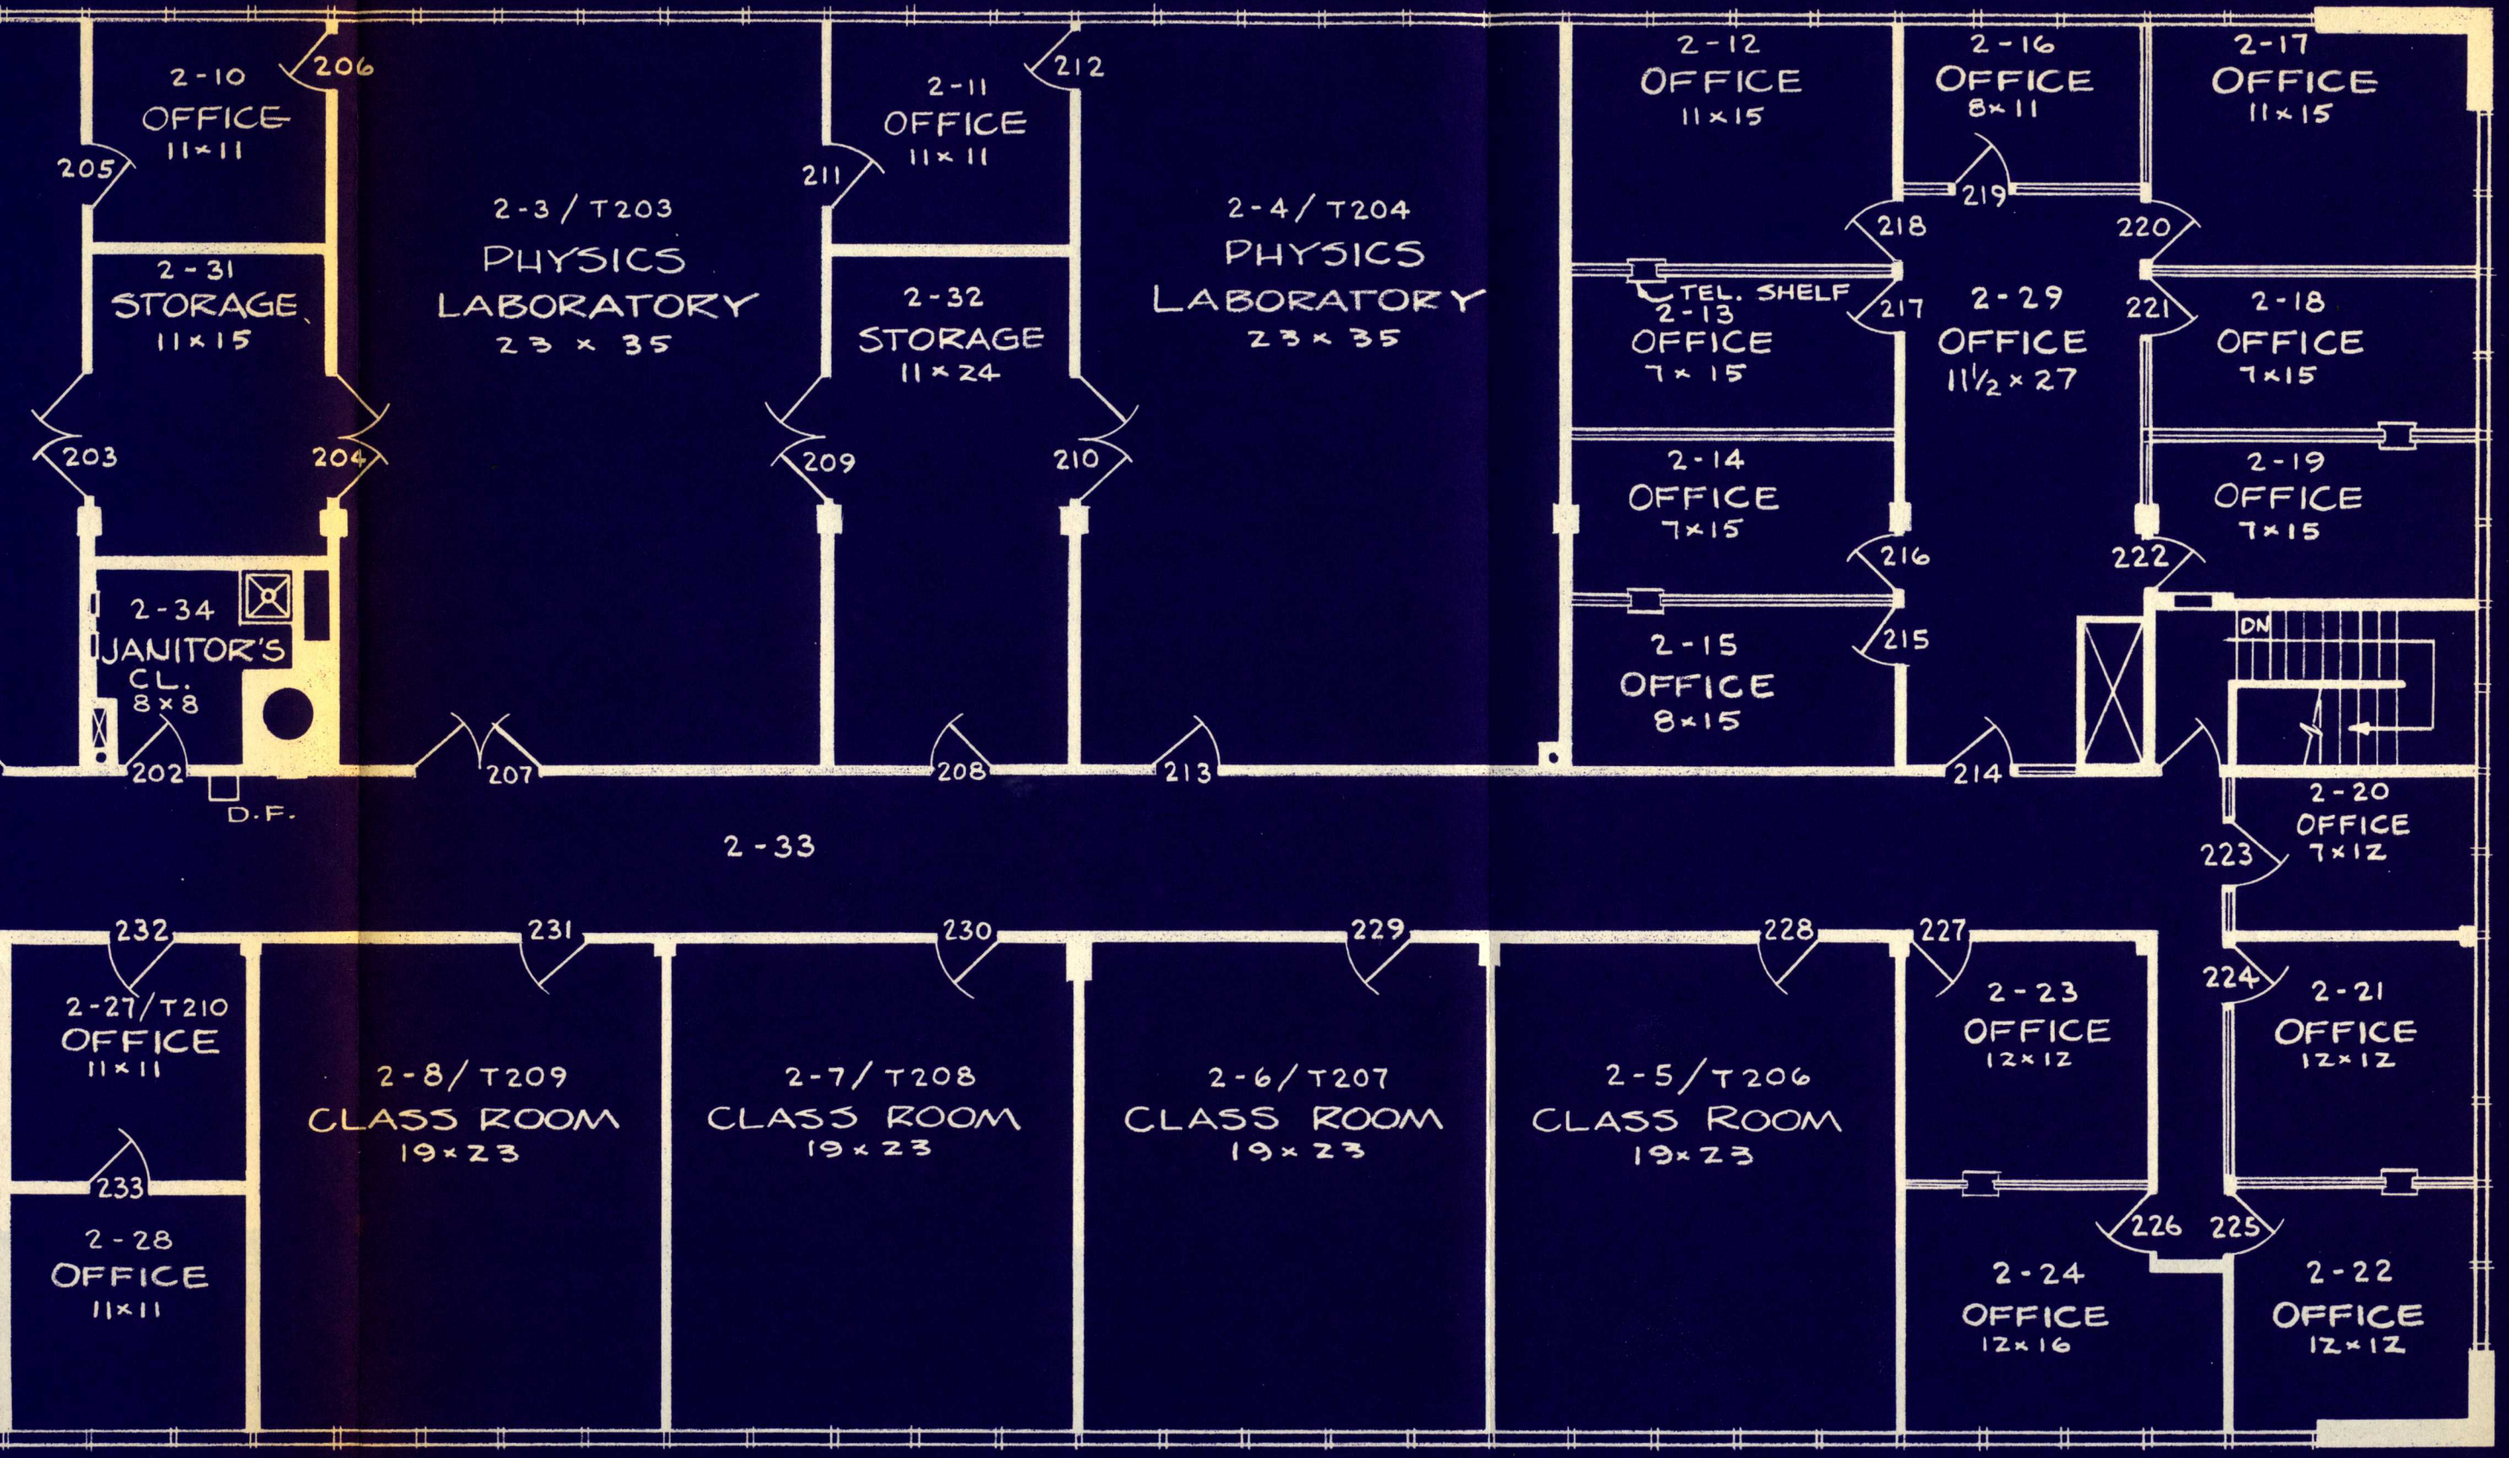

SECOND FLOOR

2-1/T201
PHYSICS
LABORATORY
23 x 35

2-2/T202
PHYSICS
LABORATORY
23 x 35

2-10
OFFICE
11x11

2-31
STORAGE
11x15

2-34
JANITOR'S
CL.
8x8

2-3/T203
PHYSICS
LABORATORY
23 x 35

2-11
OFFICE
11x11

2-32
STORAGE
11x24

2-4/T204
PHYSICS
LABORATORY
23 x 35

200 201 202 D.F. 205 206 203 204 207 208 209 210 211 212 213

2-33

2-25
OFFICE
7x12

2-37

2-26/T200
OFFICE
11x11

236

CL.

2-30
STORAGE
7x15

235

2-9/T211
CLASS ROOM
24 x 27

234

2-27/T210
OFFICE
11x11

232

233

2-28
OFFICE
11x11

2-8/T209
CLASS ROOM
19x23

231

2-7/T208
CLASS ROOM
19x23

230

2-6/T207
CLASS ROOM
19x23

229

SECOND FLOOR